


6

LOCATION PLAN OF THE DEVELOPMENT 發展項目的所在位置圖

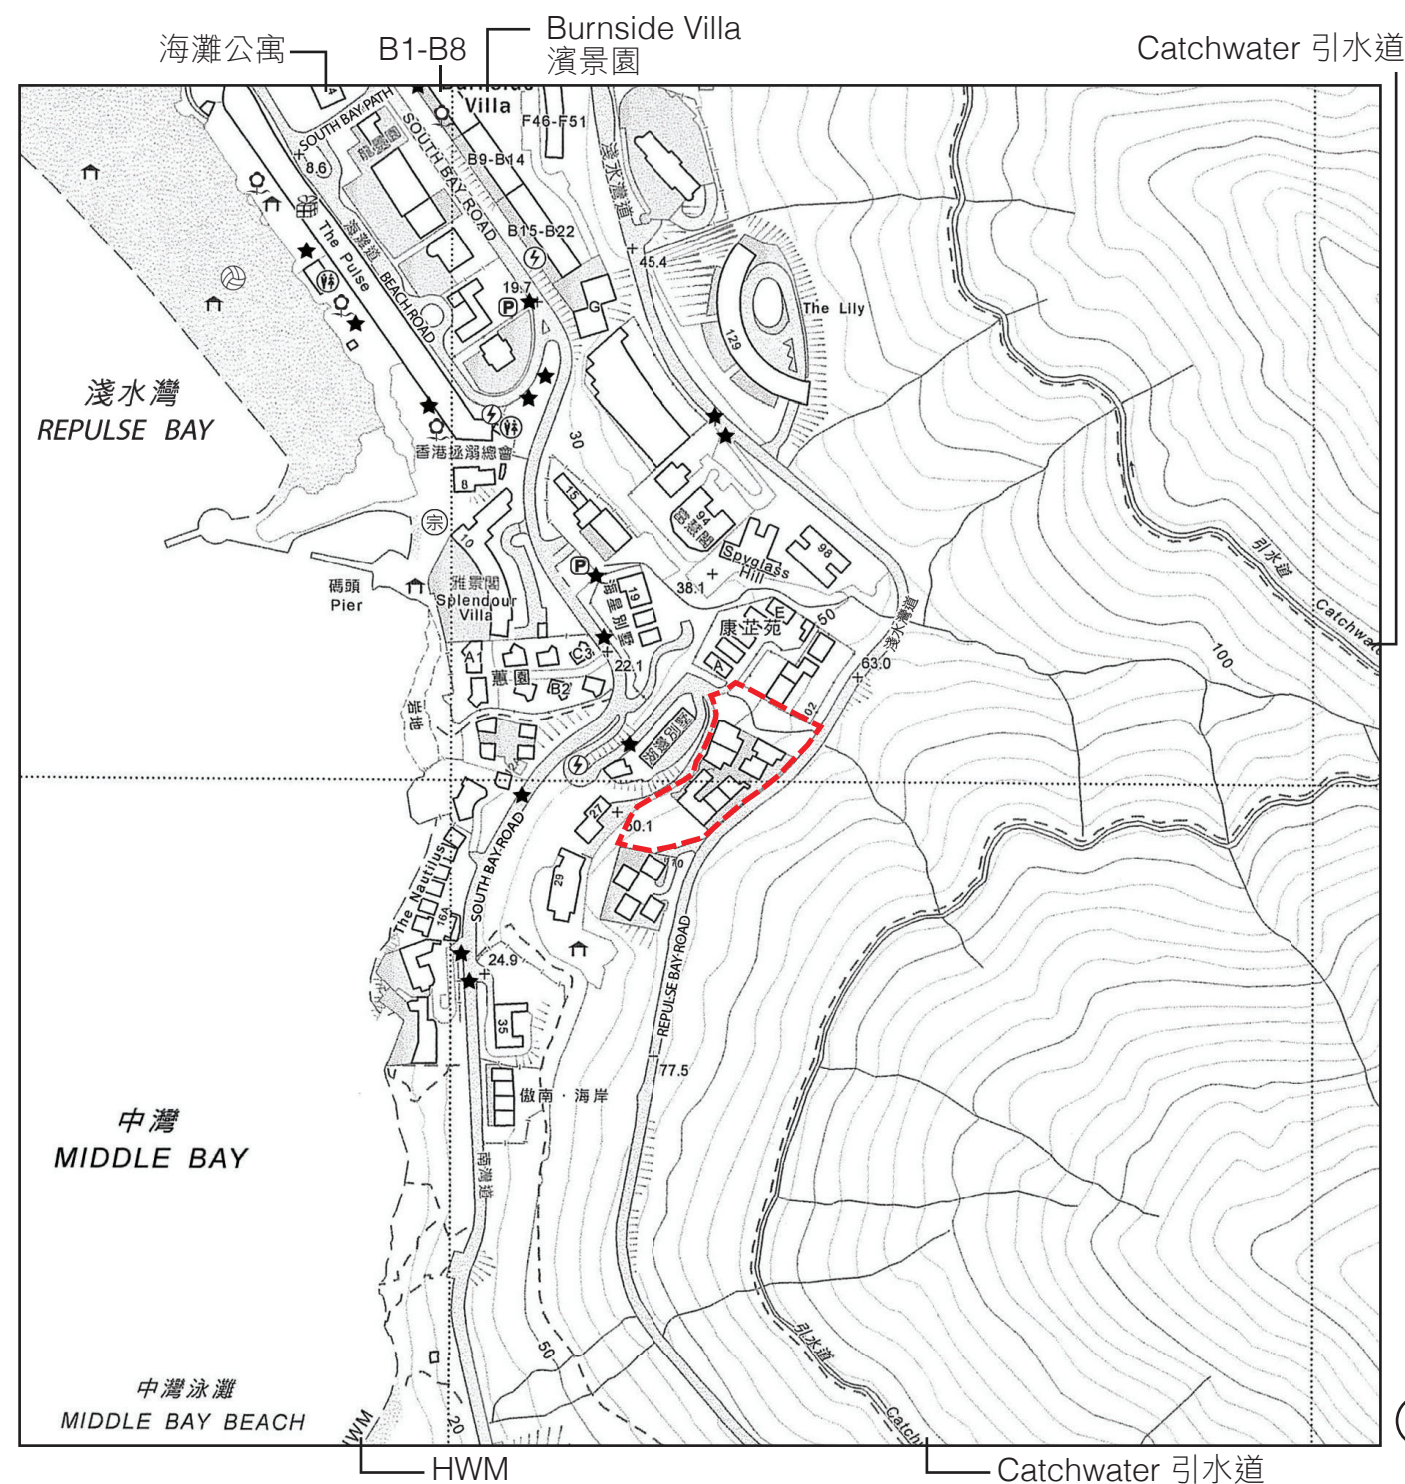

Notation 圖例

- Ⓐ A Public Convenience
公廁
- P A Public Carpark (including a lorry park)
公眾停車場 (包括貨車停泊處)
- ⚽ Sports Facilities (including a sports ground and a swimming pool)
體育設施 (包括運動場及游泳池)
- 🌳 A Public Park
公園
- ⚡ A Power Plant (including electricity sub-stations)
發電廠 (包括電力分站)
- ★ A Public Utility Installation
公用事業設施裝置
- Ⓔ A Religious Institution (including a church, a temple and a Tsz Tong)
宗教場所 (包括教堂、廟宇及祠堂)

SCALE 比例: 0 50 100 150 200 250 M/米

Location of the Development
發展項目的位置

Notes:

- The map is reproduced with permission of the Director of Lands. © The Government of the Hong Kong SAR. Licence No. 5/2019.
- This Location Plan is adopted from part of the Survey Sheet No. 15-NE-A dated 4 November 2019 from Survey and Mapping Office of the Lands Department, with adjustments where necessary.
- Due to technical reasons, this Location Plan has shown more than the area required under the Residential Properties (First-hand Sales) Ordinance.

備註:

- 地圖版權屬香港特區政府，經地政總署准許複印，版權特許編號5/2019。
- 此所在位置圖乃摘錄自地政總署測繪處於2019年11月4日出版之測繪圖編號為15-NE-A，有需要處經修正處理。
- 因技術原因，本位置圖所顯示的範圍多於《一手住宅物業銷售條例》所要求顯示的範圍。

7 AERIAL PHOTOGRAPH OF THE DEVELOPMENT 發展項目的鳥瞰照片



 Location of the Development
發展項目的位置

Adopted from part of the Aerial Photograph taken by the Survey and Mapping Office of the Lands Department at a flying height of 3,000 feet, Photo No. E061142C, dated 28 August 2019.

摘錄自地政總署測繪處於2019年8月28日在3,000呎飛行高度拍攝之航空照片之部分，照片編號為E061142C。

Survey and Mapping Office, Lands Department, The Government of the HKSAR © Copyright reserved - reproduction by permission only.


香港特別行政區政府地政總署測繪處 © 版權所有，未經許可，不得複製。

Notes :

1. Due to technical reasons, this Aerial Photograph has shown more than the area required under the Residential Properties (First-hand Sales) Ordinance.
2. The above Aerial Photograph is available for free inspection during normal office hours at the sales office.

備註：

1. 由於技術原因，本鳥瞰照片所顯示的範圍多於《一手住宅物業銷售條例》所要求顯示的範圍。
2. 上述鳥瞰照片可於售樓處開放時間內免費查閱。

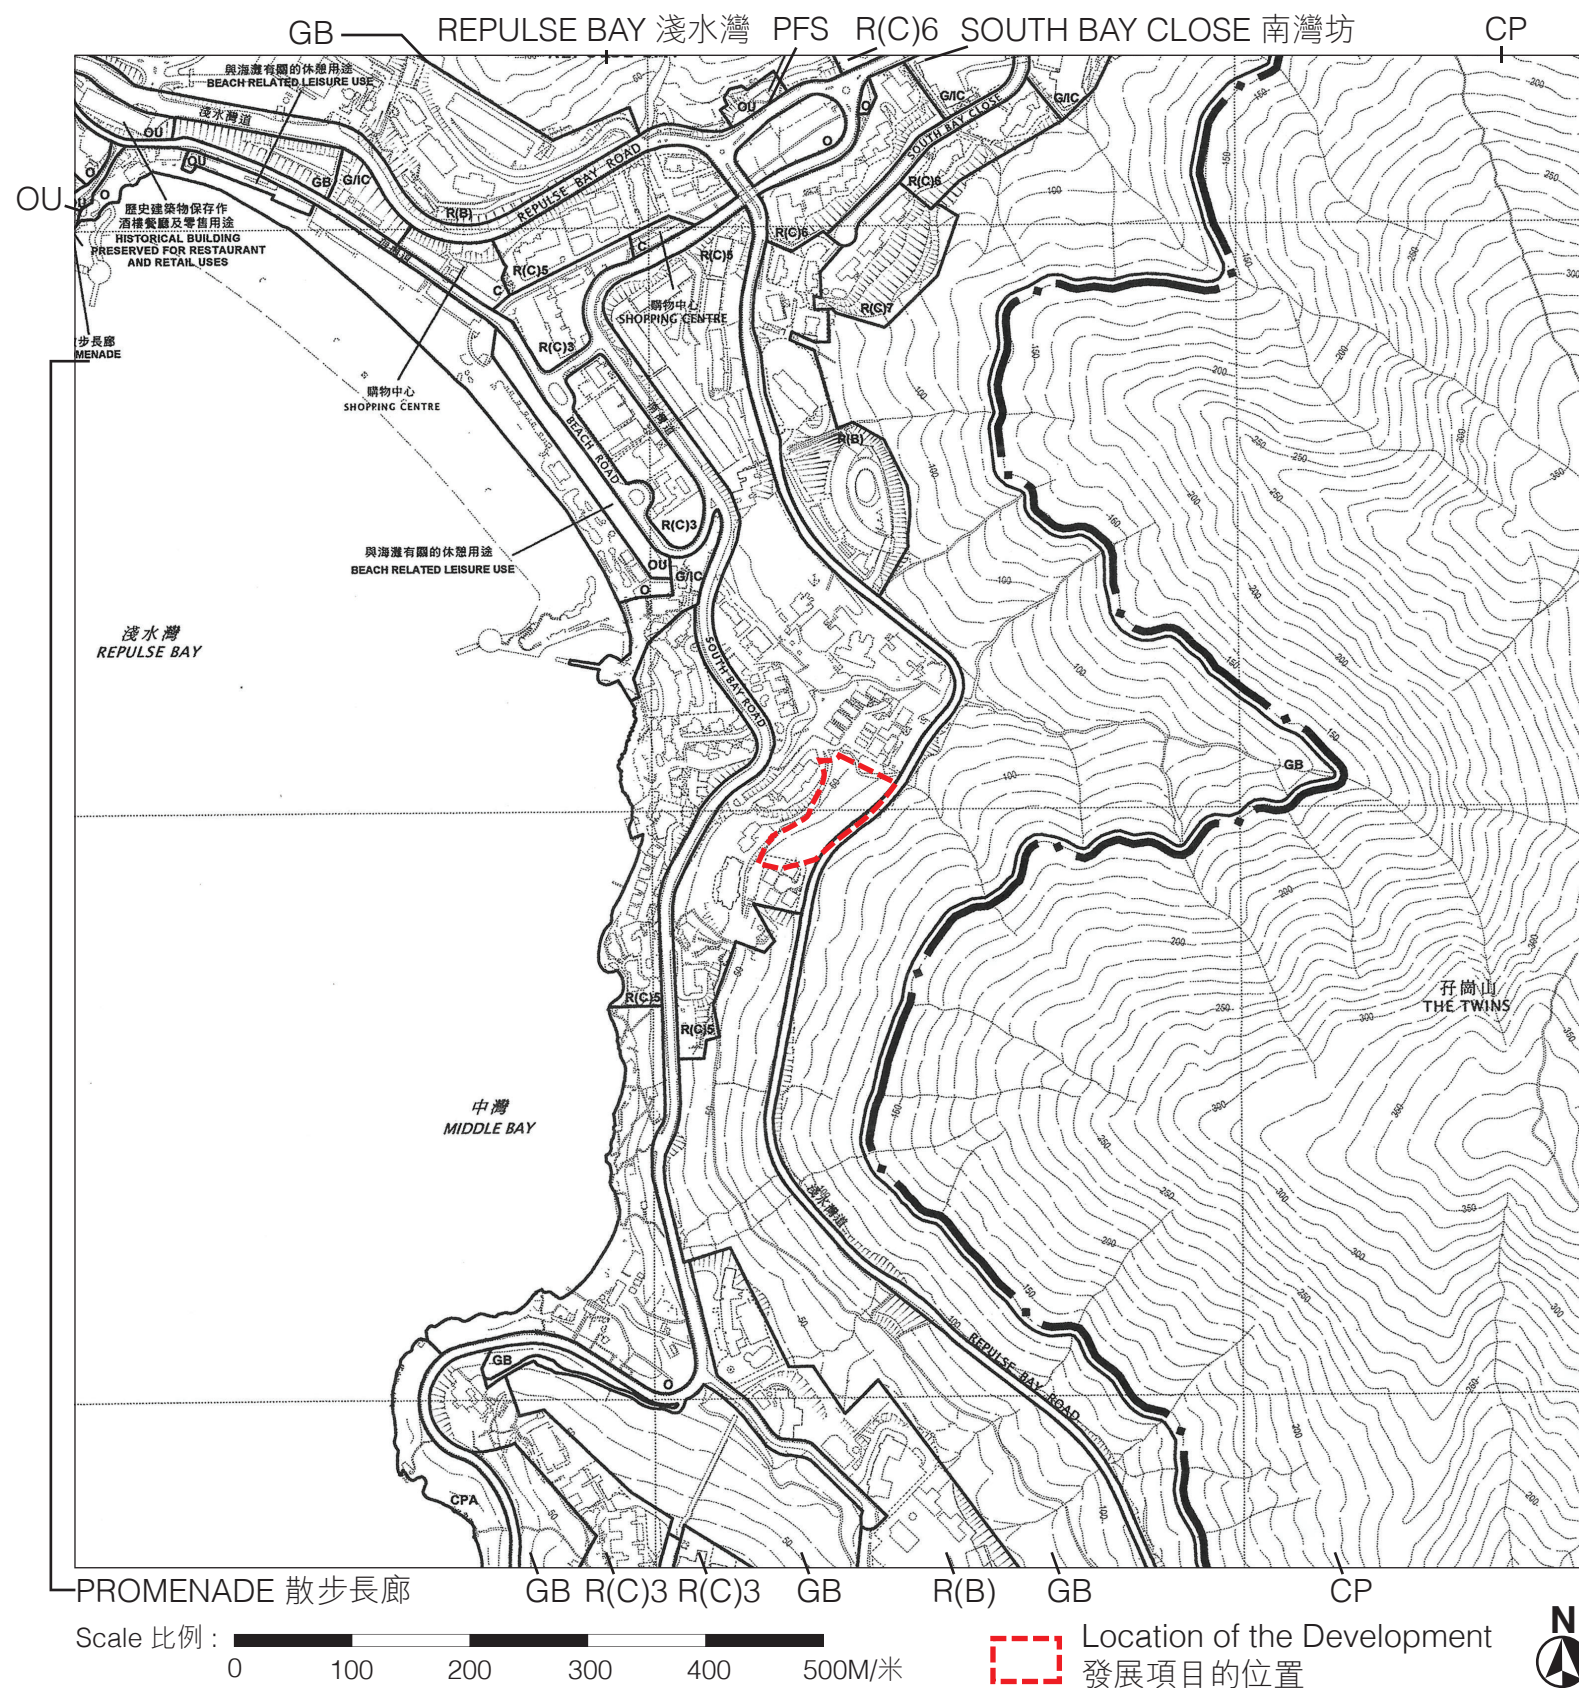

Notation 圖例

Zones 地帶

- C Commercial 商業
- R(B) Residential (Group B) 住宅 (乙類)
- R(C) Residential (Group C) 住宅 (丙類)
- G/C Government, Institution or Community 政府、機構或社區
- O Open Space 休憩用地
- OU Other Specified Uses 其他指定用途
- CPA Coastal Protection Area 海岸保護區
- GB Green Belt 綠化地帶
- CP Country Park 郊野公園

Miscellaneous 其他

- . — Boundary of Planning Scheme 規劃範圍界線
- . — Boundary of Country Park / Special Area 郊野公園 / 特別地區界線
- P F S Petrol Filling Station 加油站

Communications 交通

- == Major Road and Junction 主要道路及路口

Adopted from part of the approved Shouson Hill & Repulse Bay (Hong Kong Planning Area No.17) Outline Zoning Plan, Plan No.S/H17/13, gazetted on 15 November 2013.

摘錄自2013年11月15日刊憲之壽臣山及淺水灣 (港島規劃區第17區) 分區計劃大綱核准圖，圖則編號為S/H17/13。


Survey and Mapping Office, Lands Department, The Government of the HKSAR © Copyright reserved – reproduction by permission only.
香港特別行政區政府地政總署測繪處©版權所有，未經許可，不得複製。

Notes:

- Due to technical reasons, this Outline Zoning Plan has shown more than the area required under the Residential Properties (First-hand Sales) Ordinance.
- The latest updated version of Outline Zoning Plan at the date of printing of sales brochure is available for free inspection during normal office hours at the sales office.

備註:


- 由於技術原因，此分區計劃大綱圖所顯示的範圍多於《一手住宅物業銷售條例》要求顯示的範圍。
- 在印刷售樓說明書當日適用的最近更新版本分區計劃大綱圖可於售樓處開放時間內免費查閱。

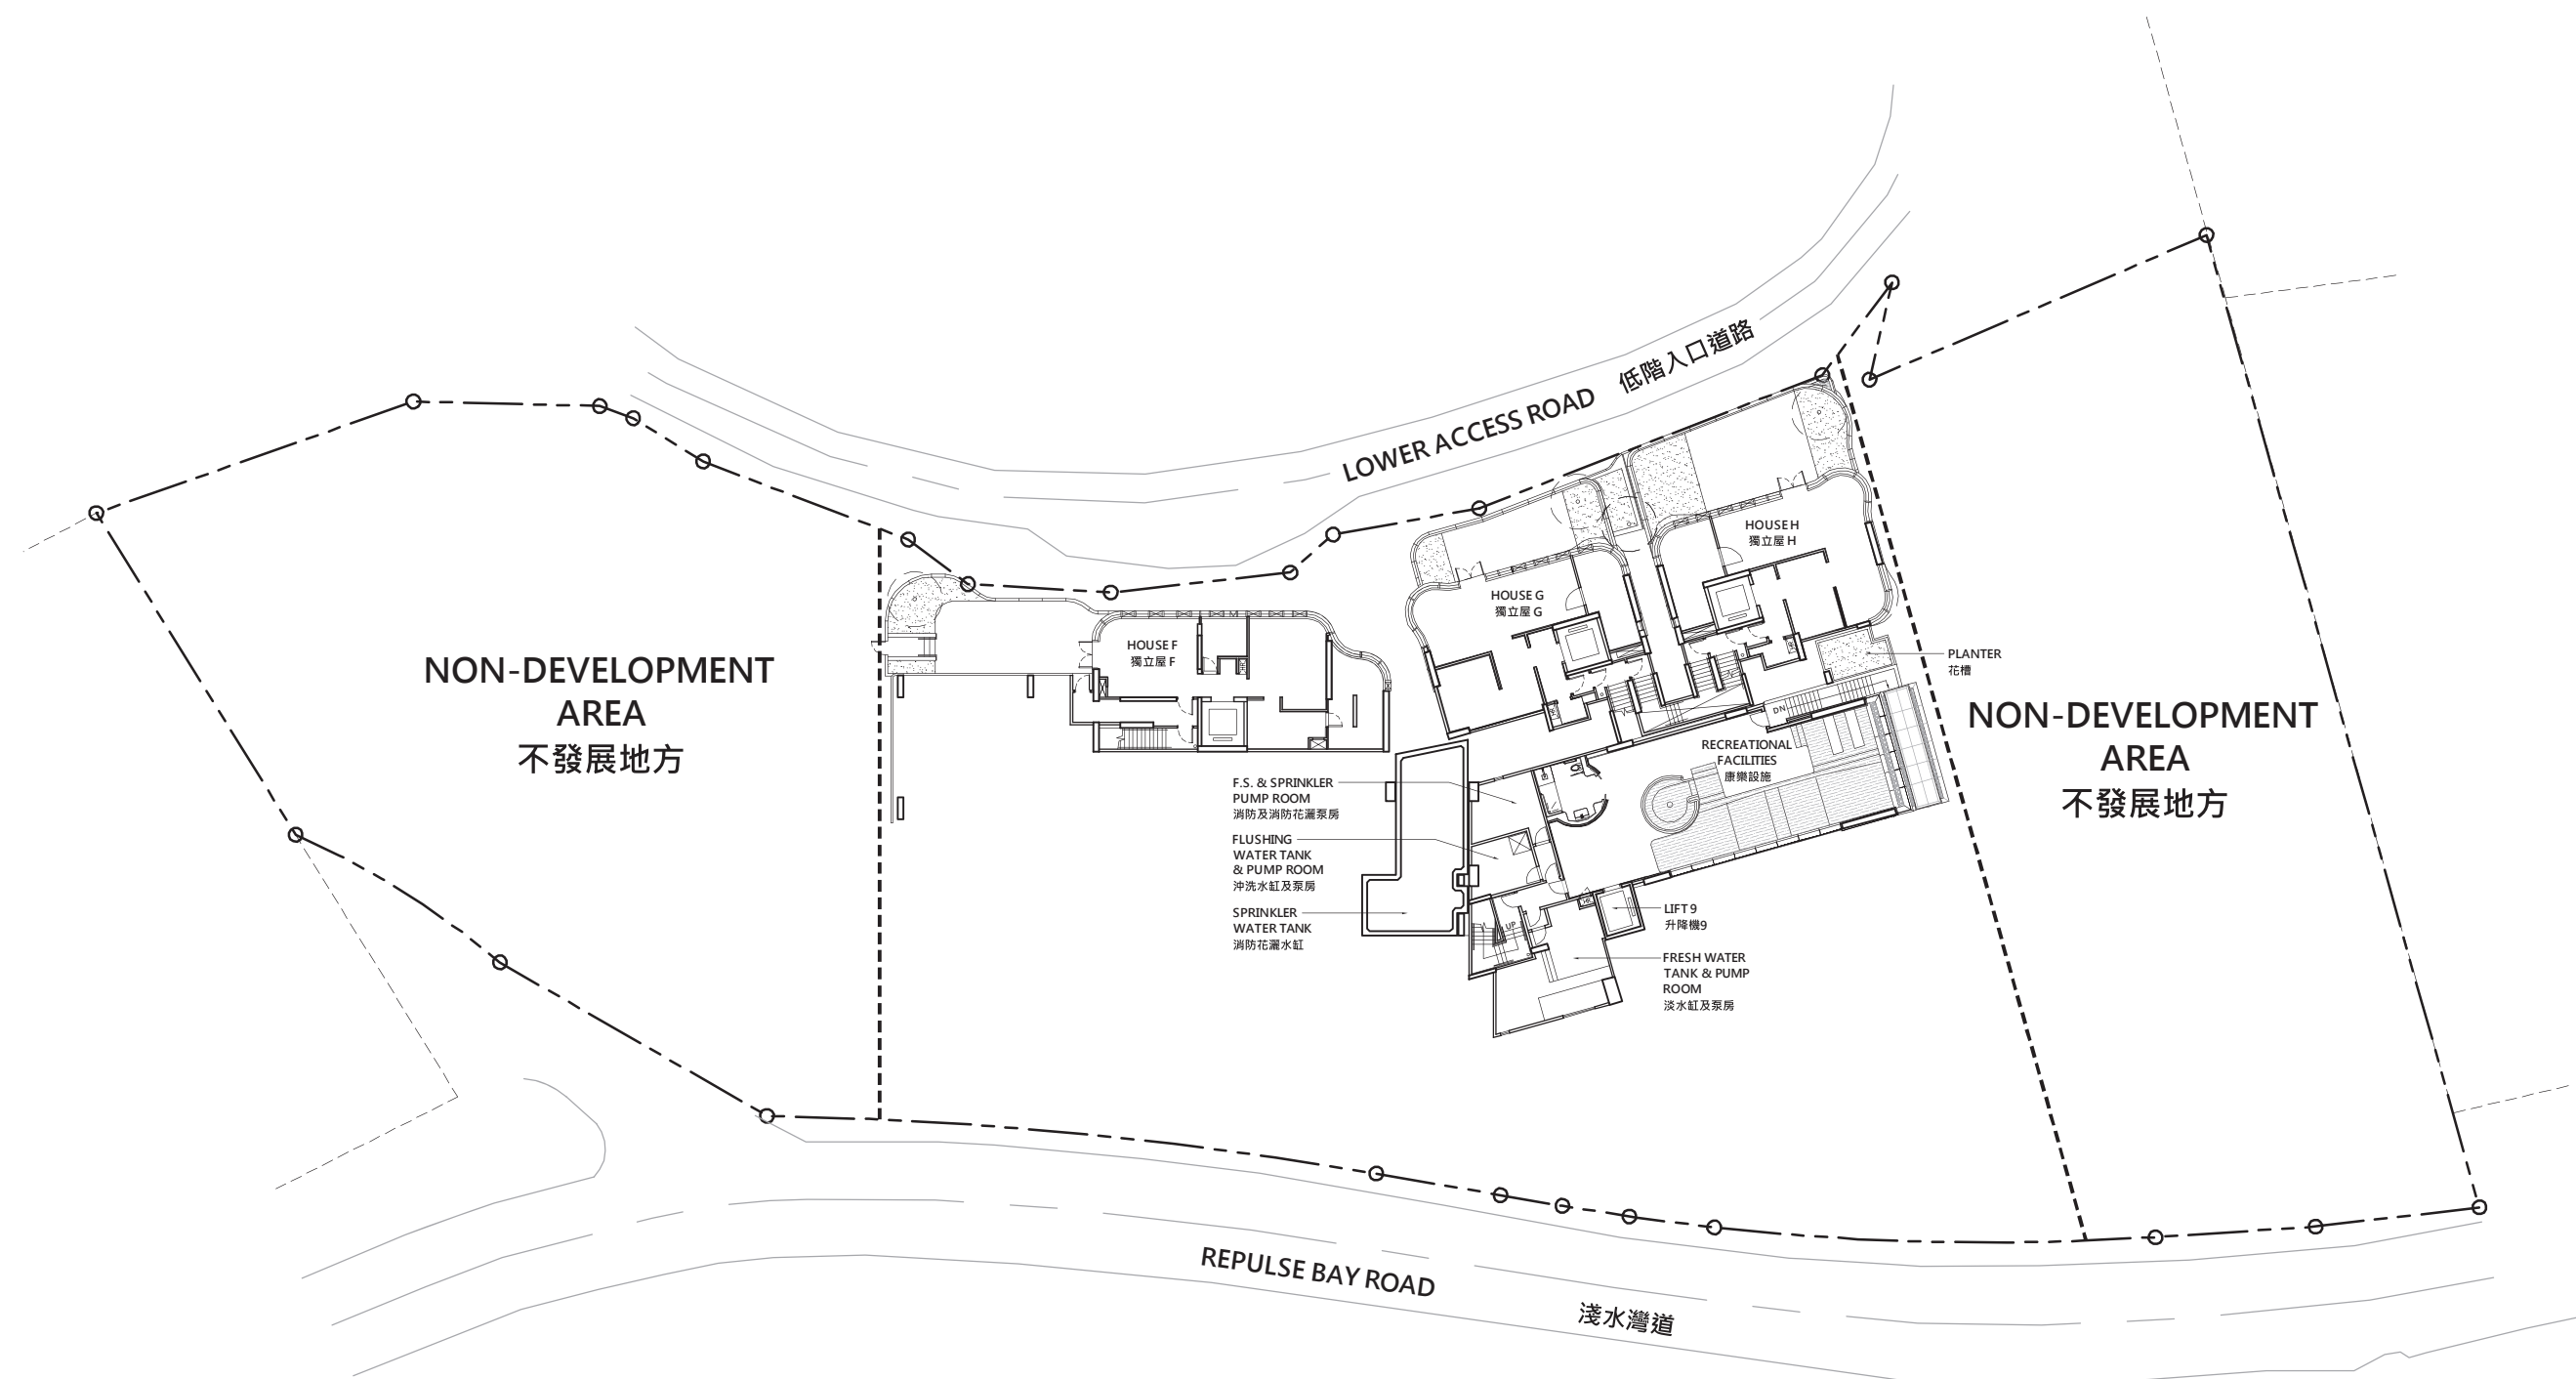


LEGEND :

圖例 :

--- BOUNDARY OF THE DEVELOPMENT
發展項目的地界

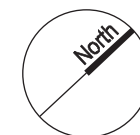


0 1 2 5m 10m 20m 30m

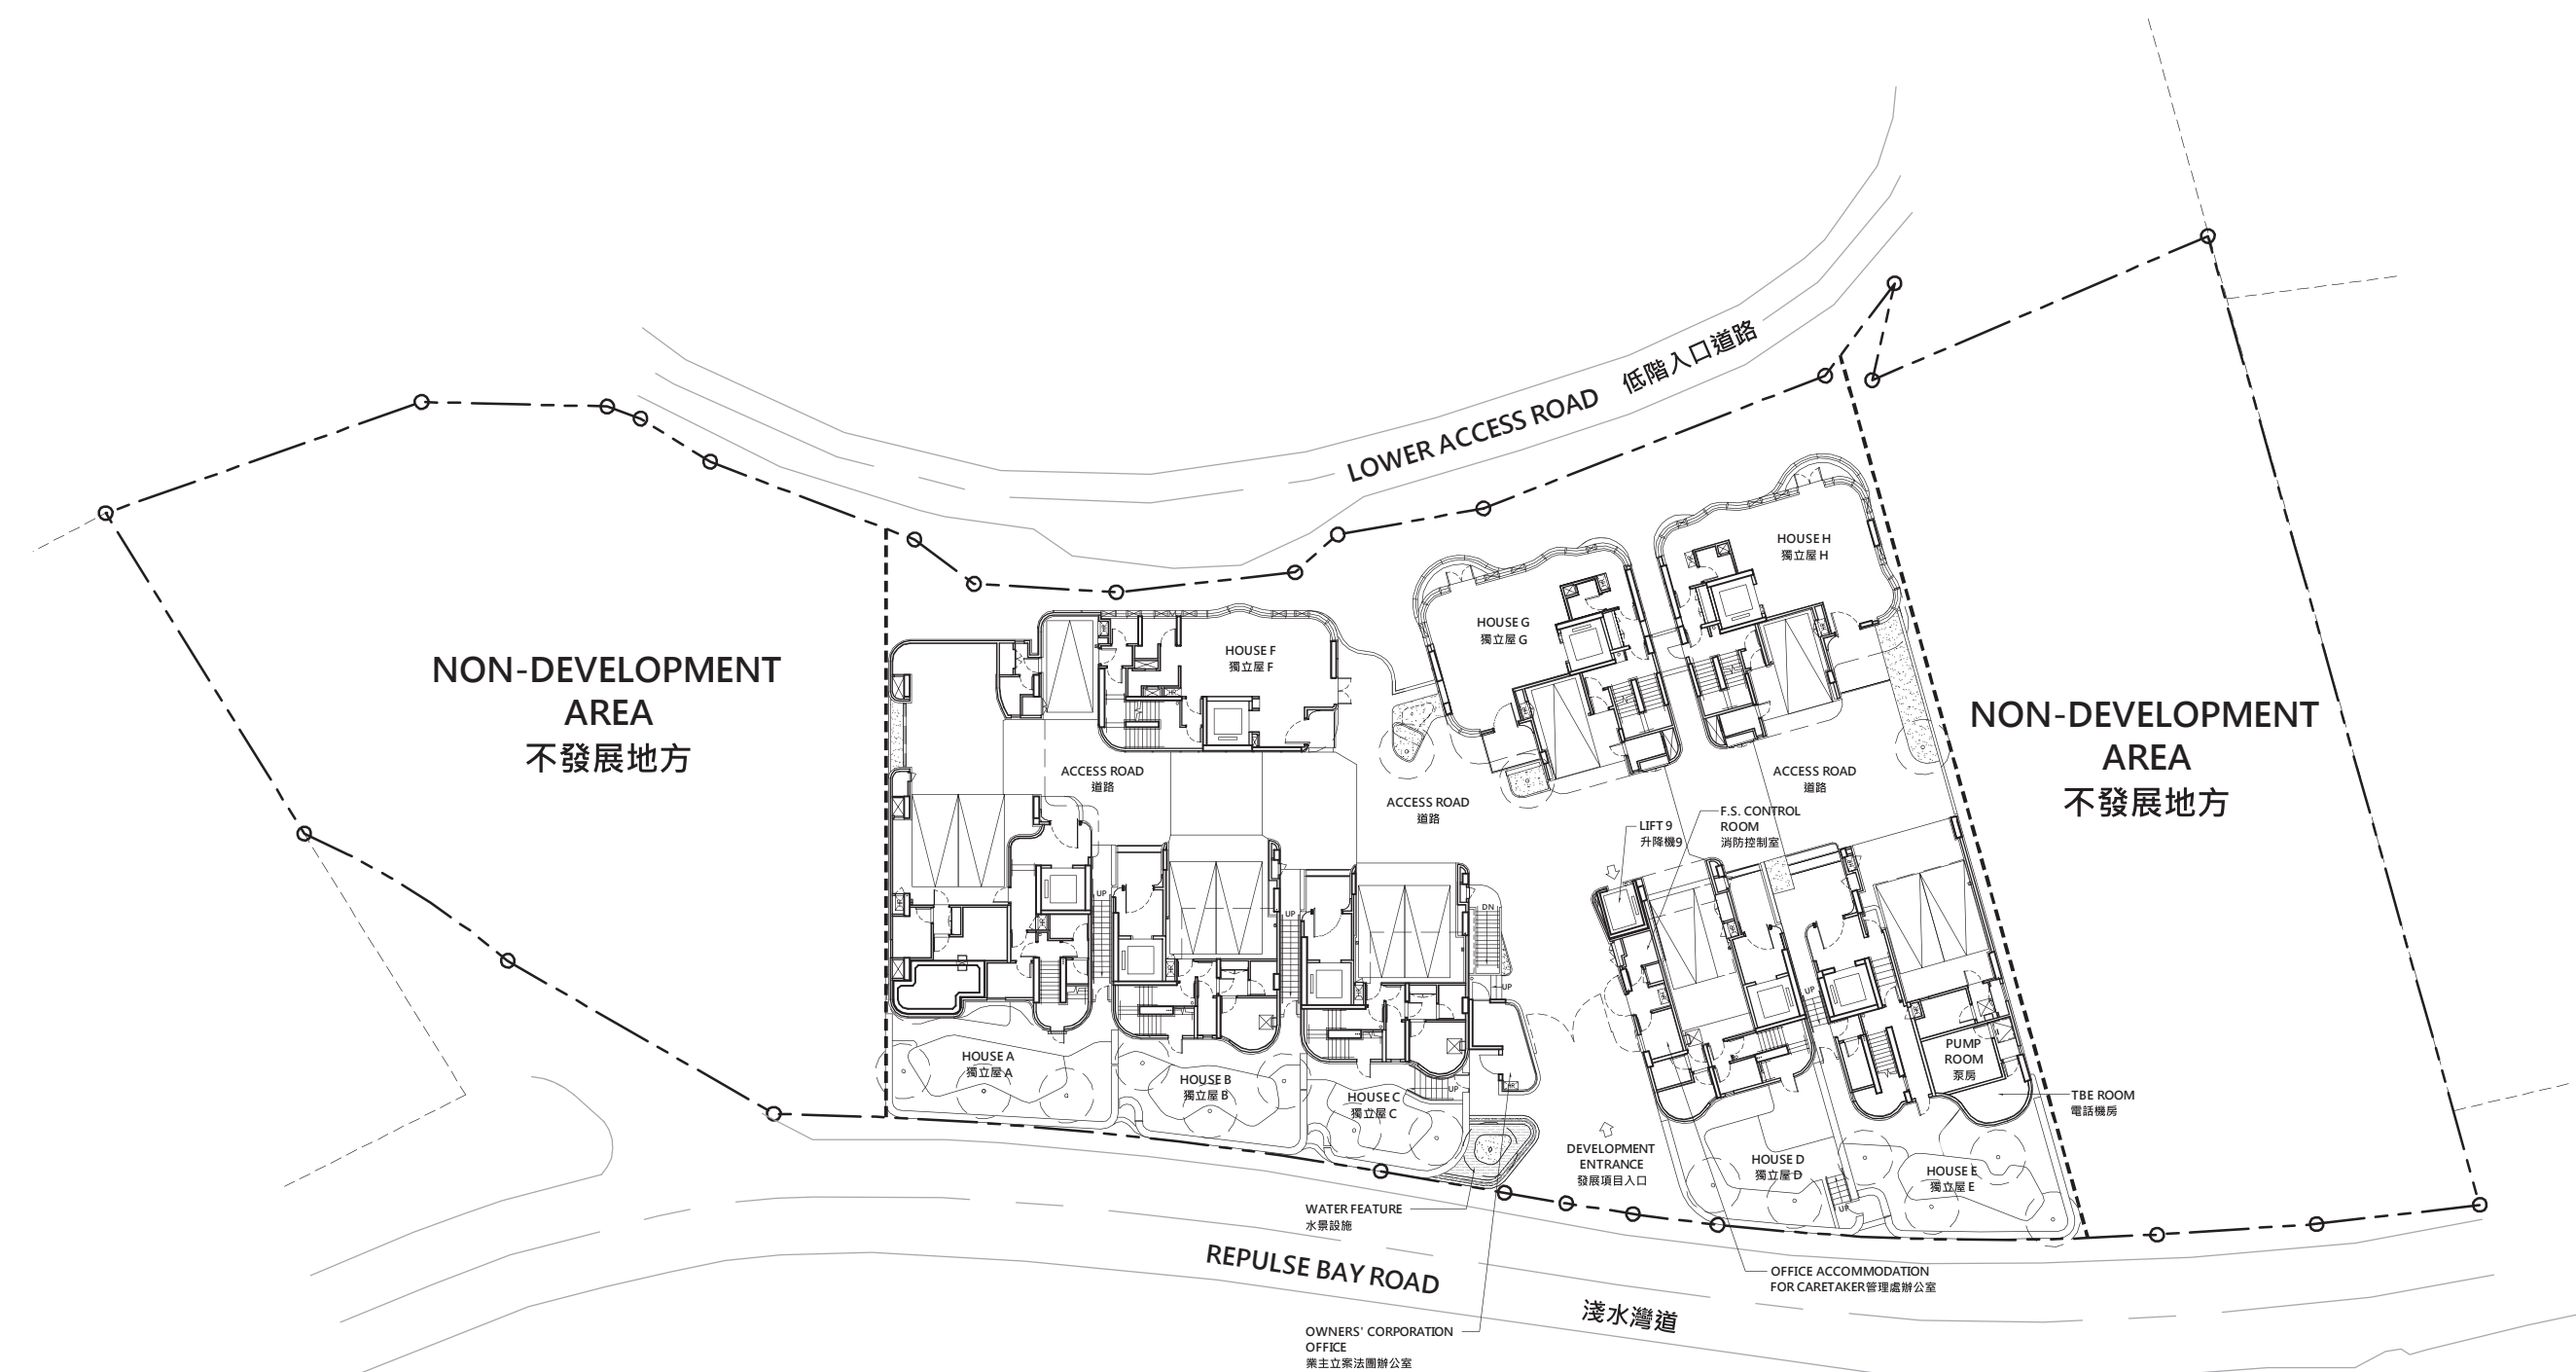

LEGEND :

圖例 :

--- BOUNDARY OF THE DEVELOPMENT
發展項目的地界

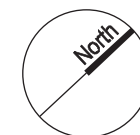

0 1 2 5m 10m 20m 30m