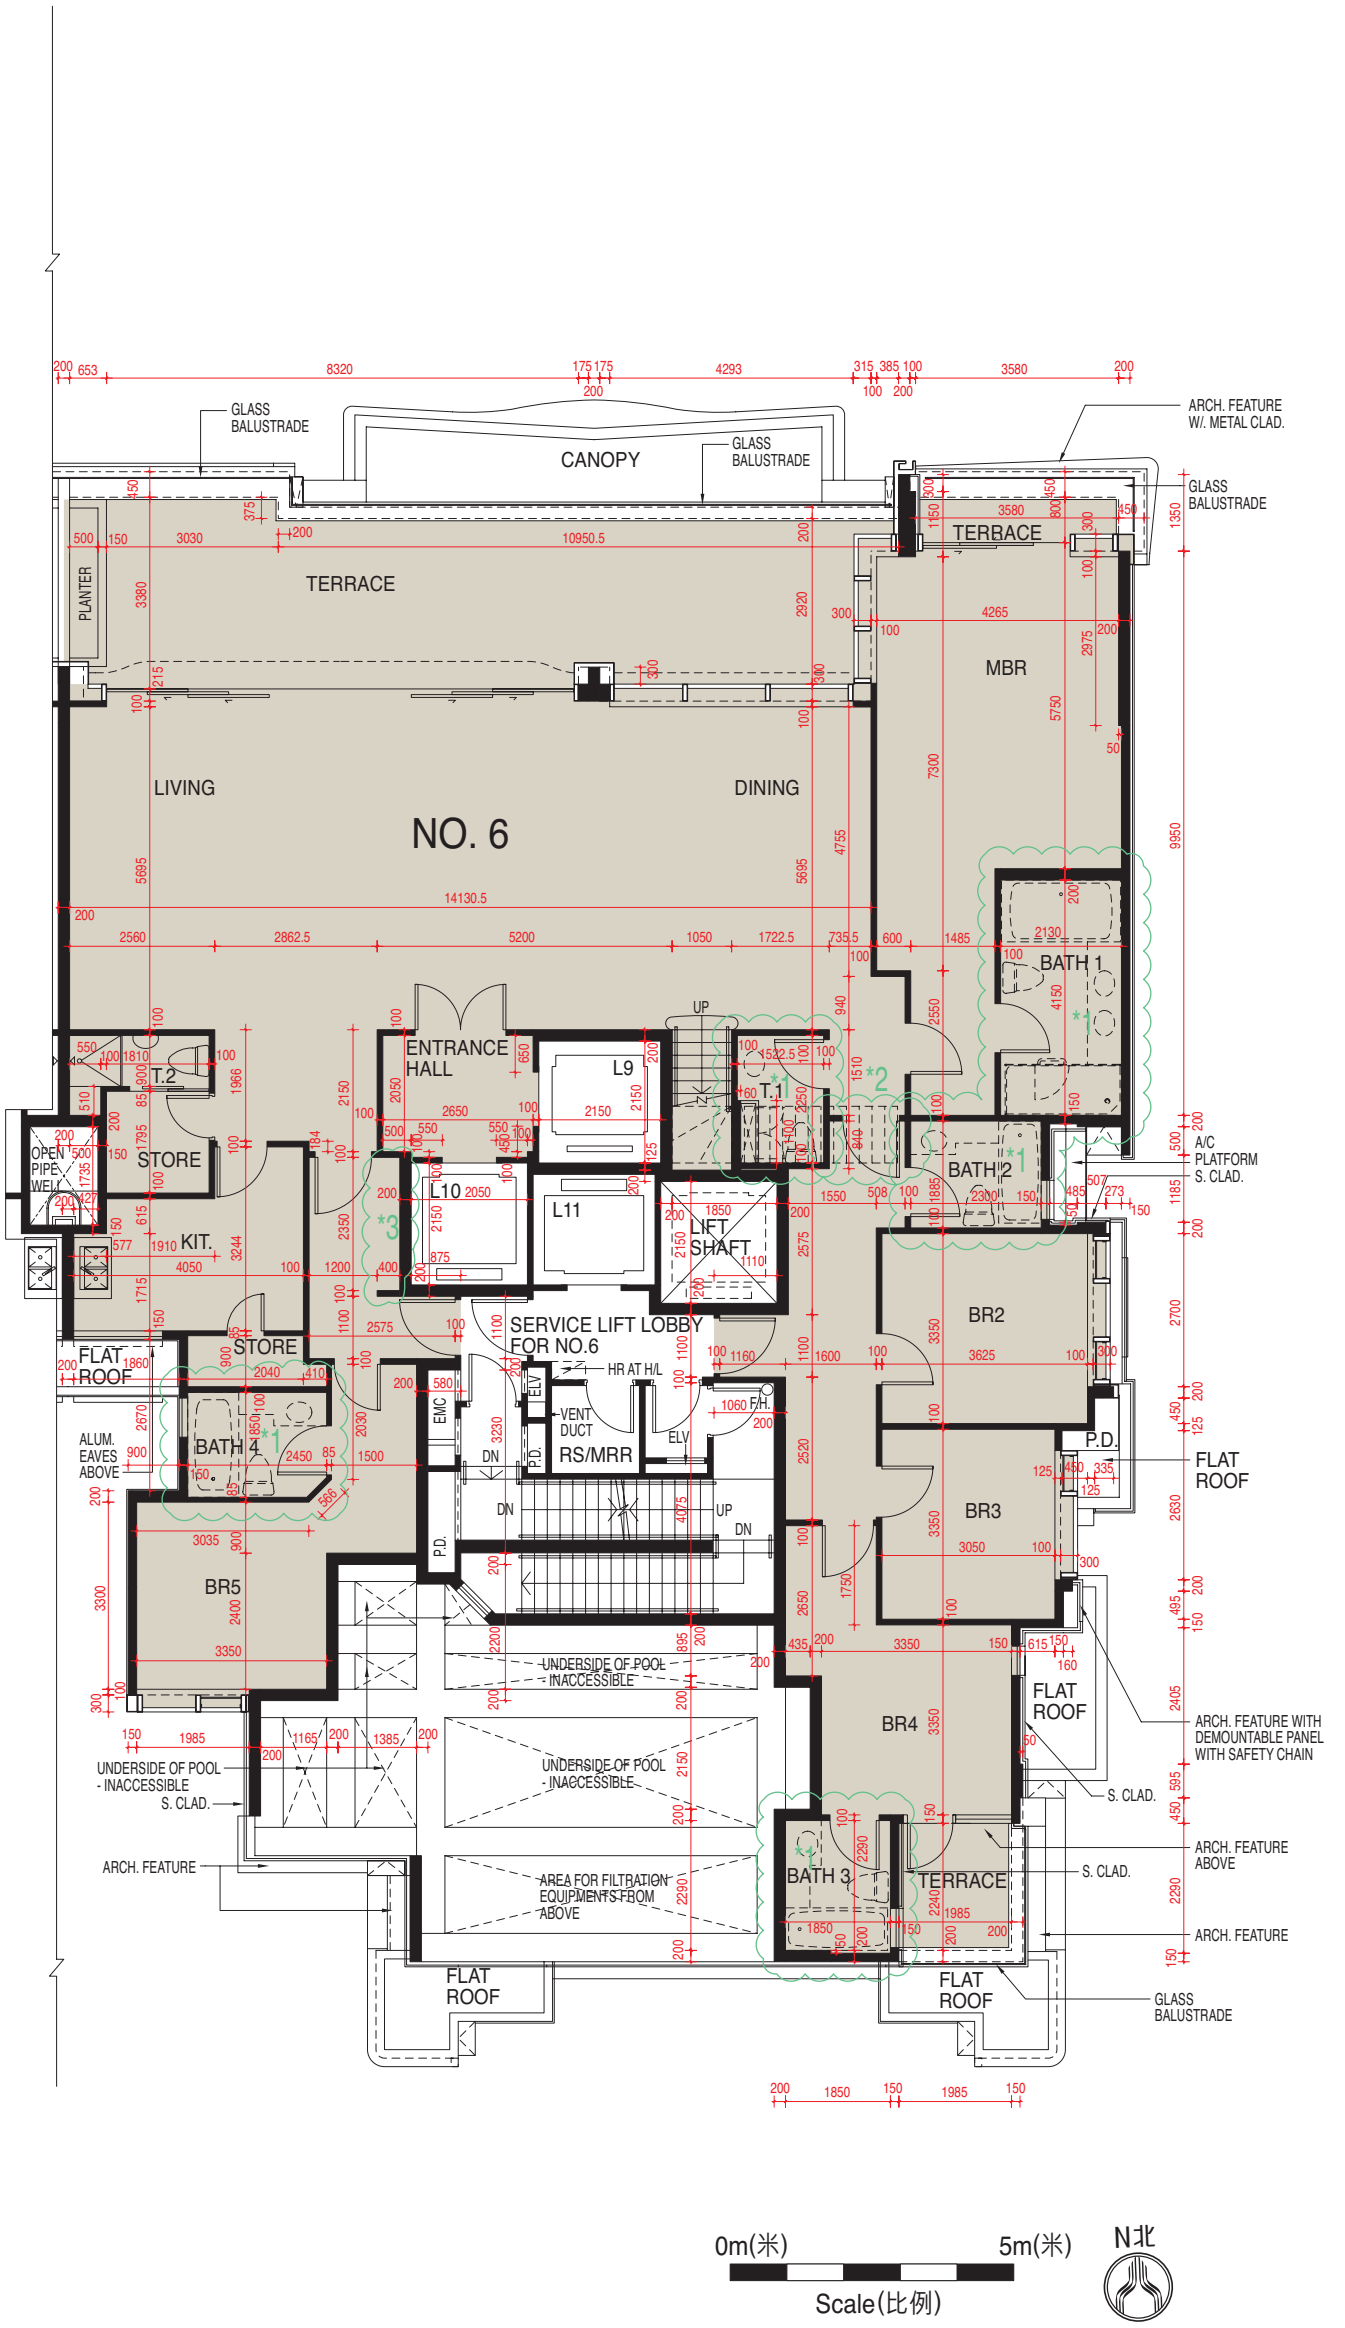
NO. 6
LIVING
DINING
TERRACE
PLANTER
CANOPY
GLASS BALUSTRADE
ARCH. FEATURE W/. METAL CLAD.
MBR
BATH 1
BATH 2
BATH 3
BATH 4
BR2
BR3
BR4
BR5
ENTRANCE HALL
L9
L10
L11
T.1
T.2
STORE
KIT.
OPEN PIPE WELL
LIFT SHAFT
SERVICE LIFT LOBBY FOR NO.6
HR AT H/L
VENT DUCT
RS/MRR
EMC
ELV
P.D.
F.H.
UP
DN
FLAT ROOF
ALUM. EAVES ABOVE
UNDERSIDE OF POOL - INACCESSIBLE
AREA FOR FILTRATION EQUIPMENTS FROM ABOVE
S. CLAD.
ARCH. FEATURE
ARCH. FEATURE WITH DEMOUNTABLE PANEL WITH SAFETY CHAIN
ARCH. FEATURE ABOVE
A/C PLATFORM S. CLAD.
0m(米)
5m(米)
Scale(比例)
N北

6號現狀間隔平面圖
Floor plan of No.6
showing latest layout

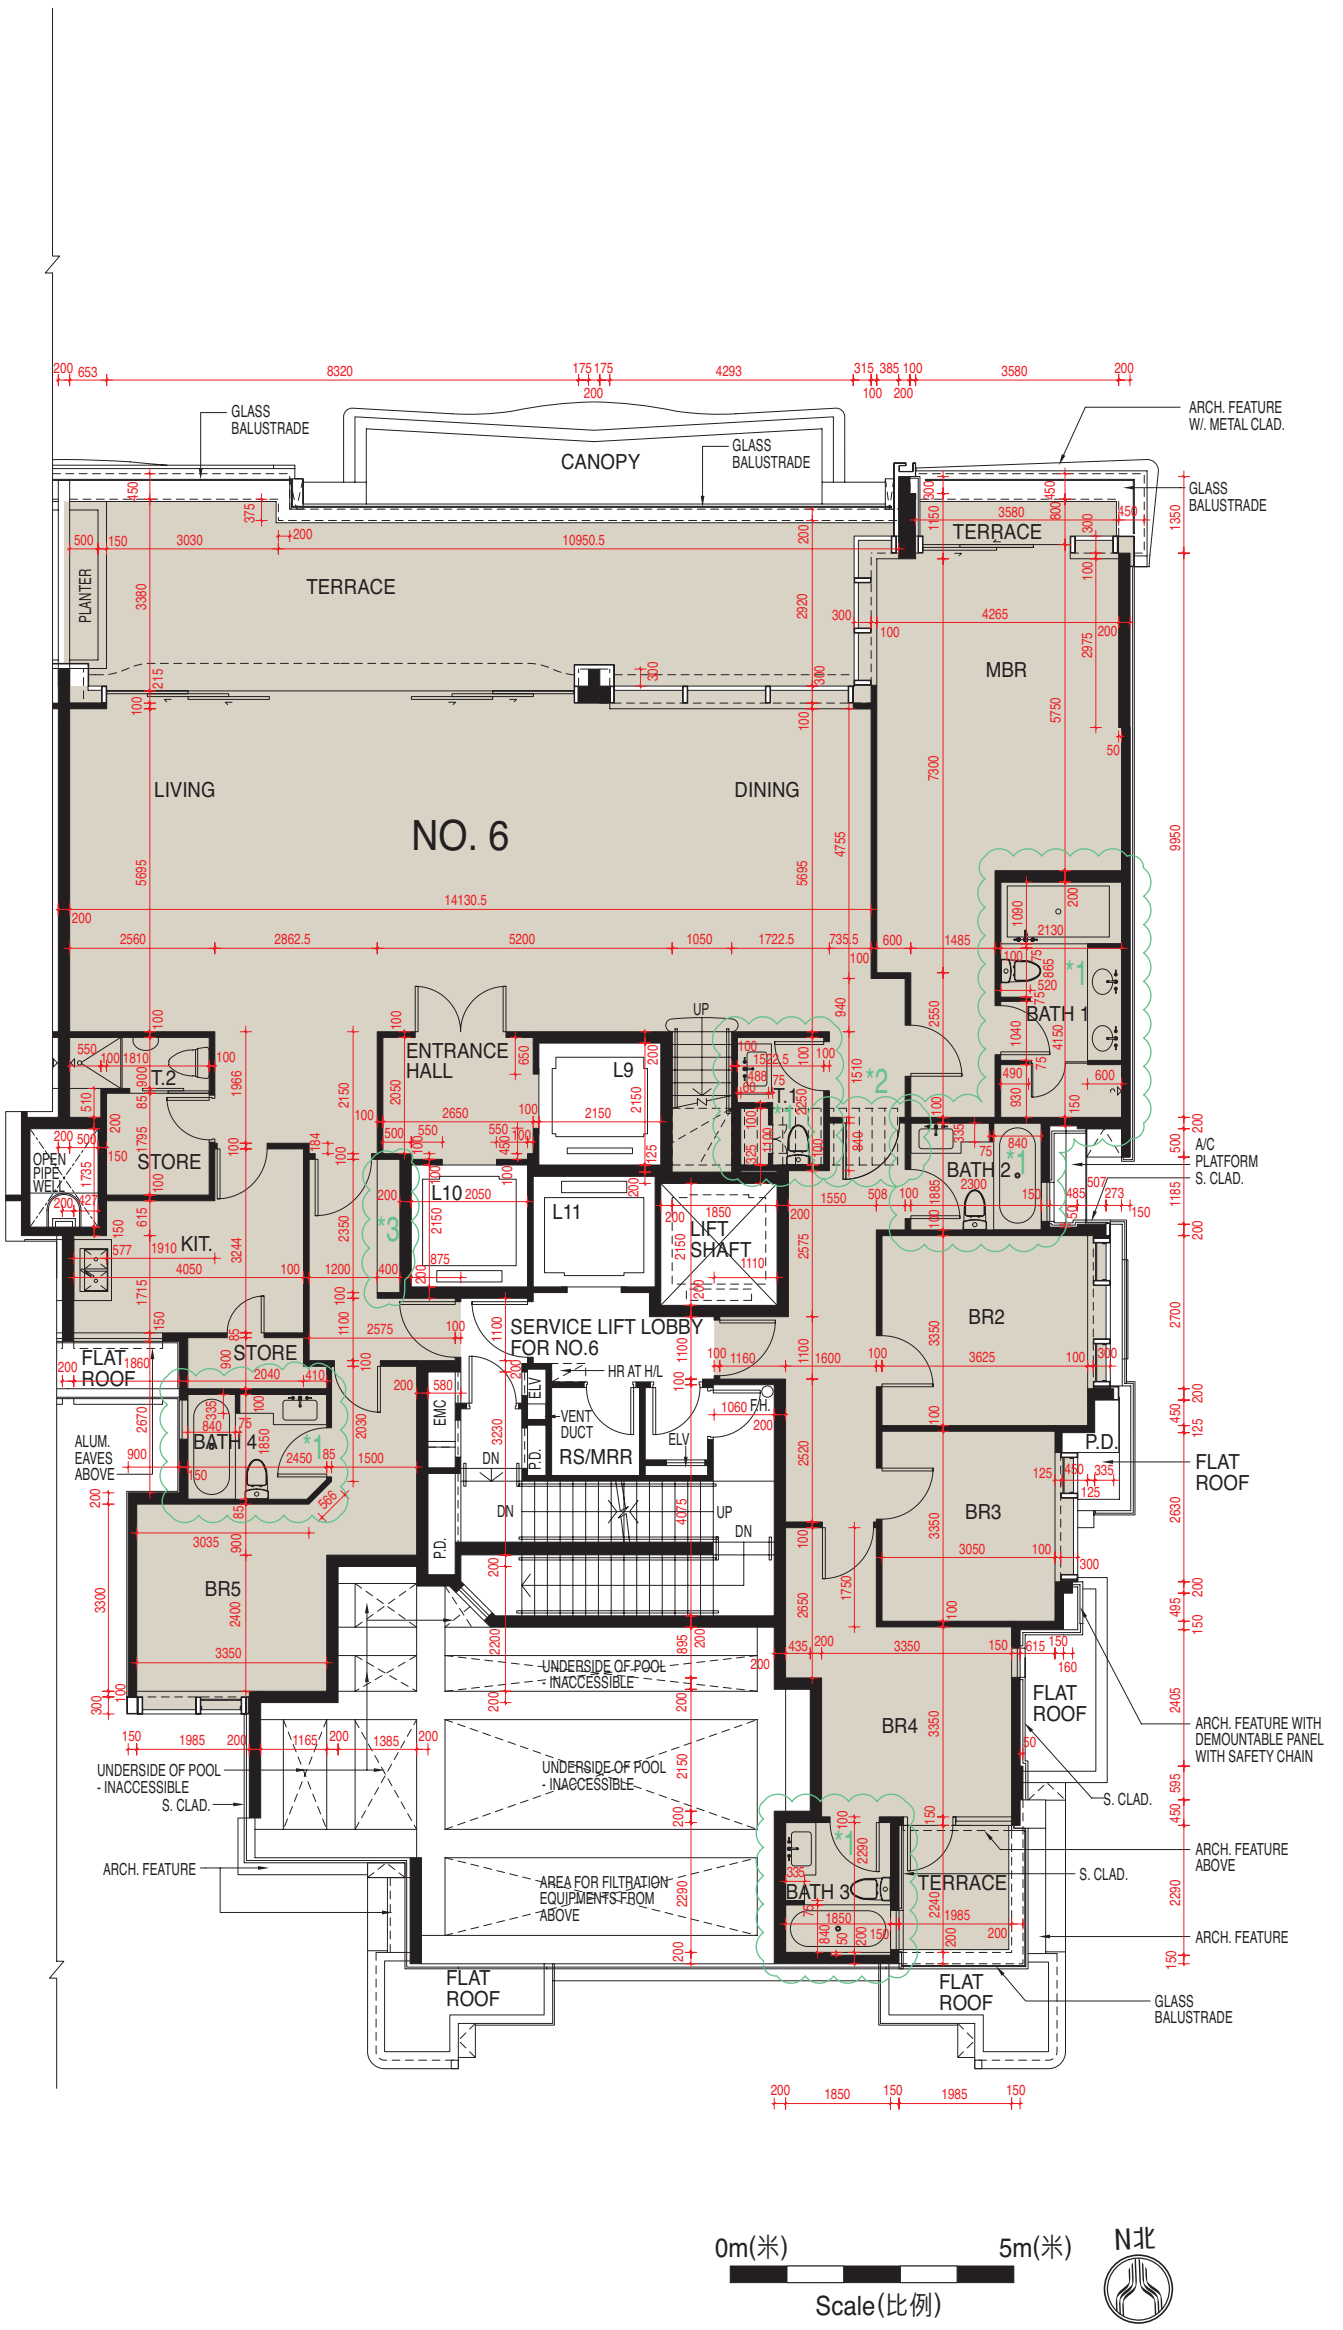

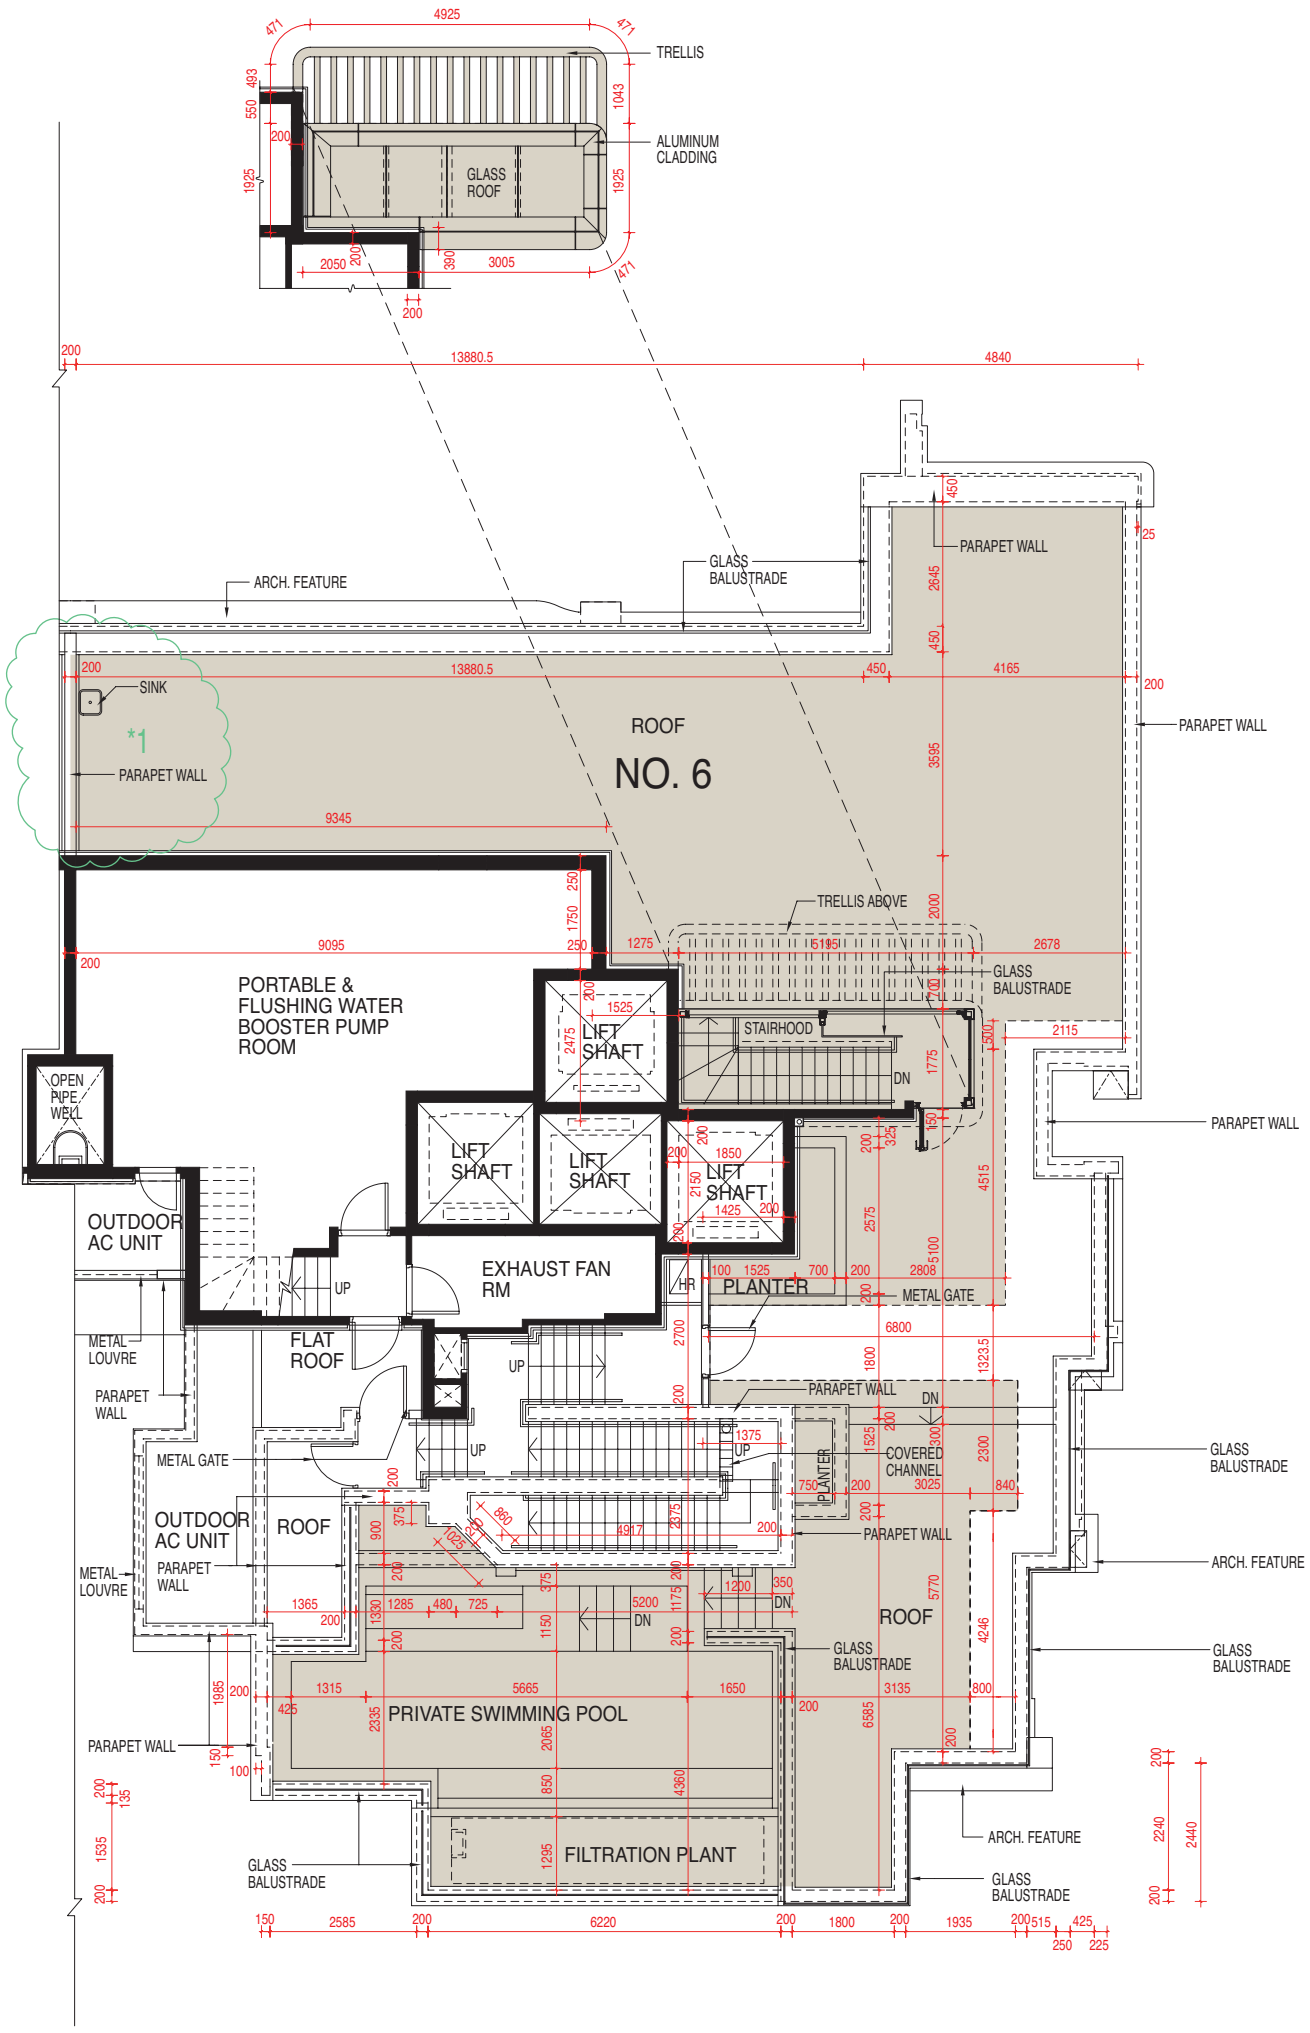

0m(米) 5m(米)
Scale(比例)
N北

6號現狀間隔平面圖
Floor plan of No.6 showing latest layout

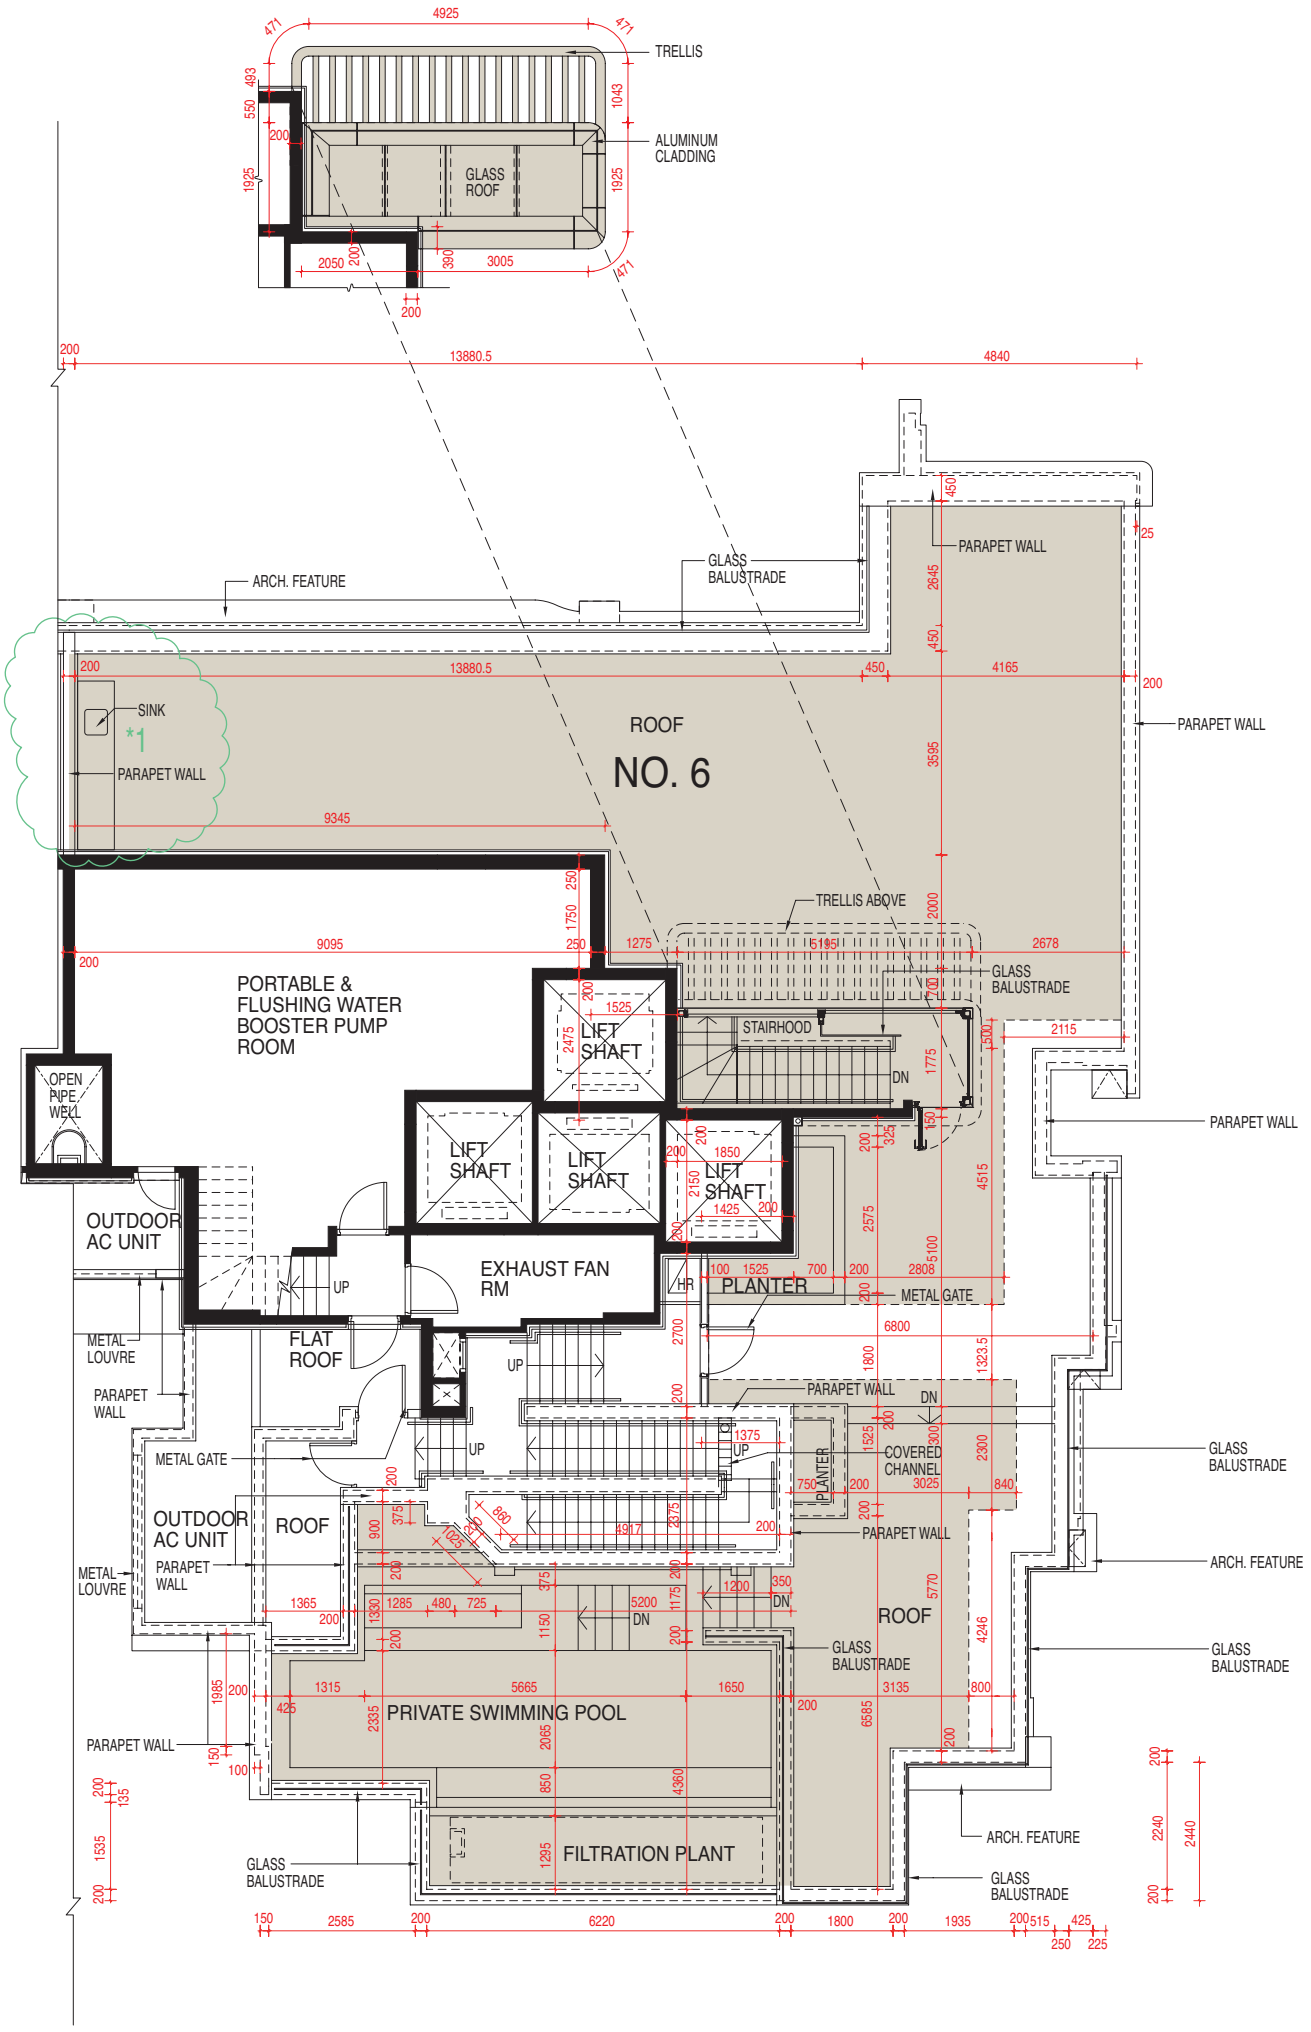

0m(米) 5m(米)
Scale(比例)

N北