


CROSS-SECTION PLAN A-A

橫截面圖 A-A

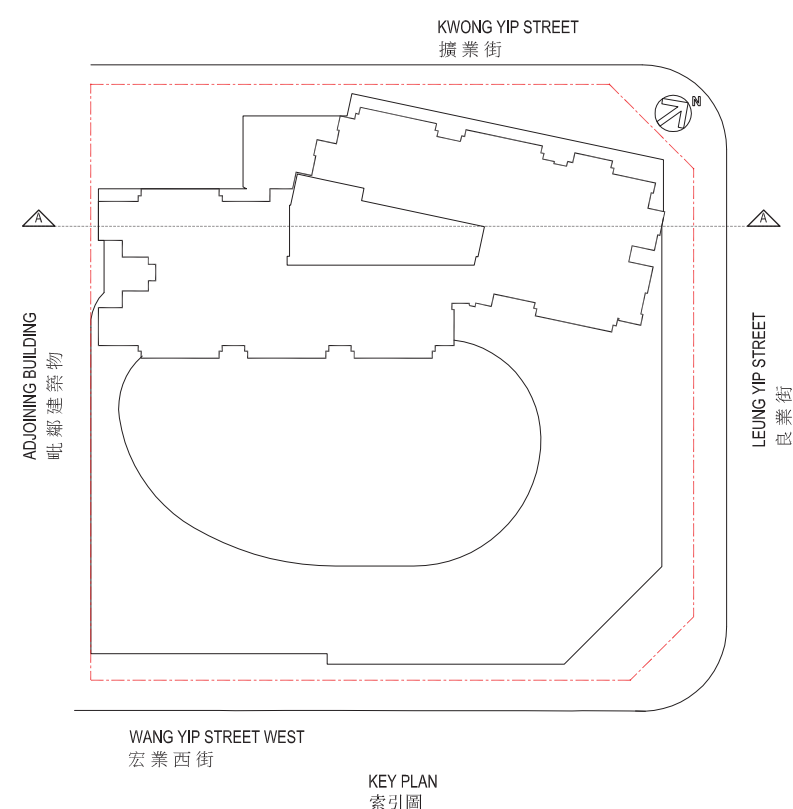

Legend:

---- Dotted line denotes the level of the lowest residential floor

- The part of Leung Yip Street adjacent to the building is 4.040 to 4.325 metres above the Hong Kong Principal Datum.

圖例:

---- 虛線代表建築物之最低住宅樓層水。

- 毗連建築物的一段良業街為香港主水平基準以上 4.040 至 4.325 米。

TOP ROOF 頂層天台

UPPER ROOF 上層天台

ROOF 天台

26/F 26樓

25/F 25樓

23/F 23樓

22/F 22樓

21/F 21樓

20/F 20樓

19/F 19樓

18/F 18樓

17/F 17樓

16/F 16樓

15/F 15樓

12/F 12樓

11/F 11樓

10/F 10樓

9/F 9樓

8/F 8樓

7/F 7樓

6/F 6樓

5/F 5樓

3/F 3樓


TRANSFER PLATE 轉換層

2/F 2樓


1/F 1樓

G/F 地下

BASEMENT 地庫

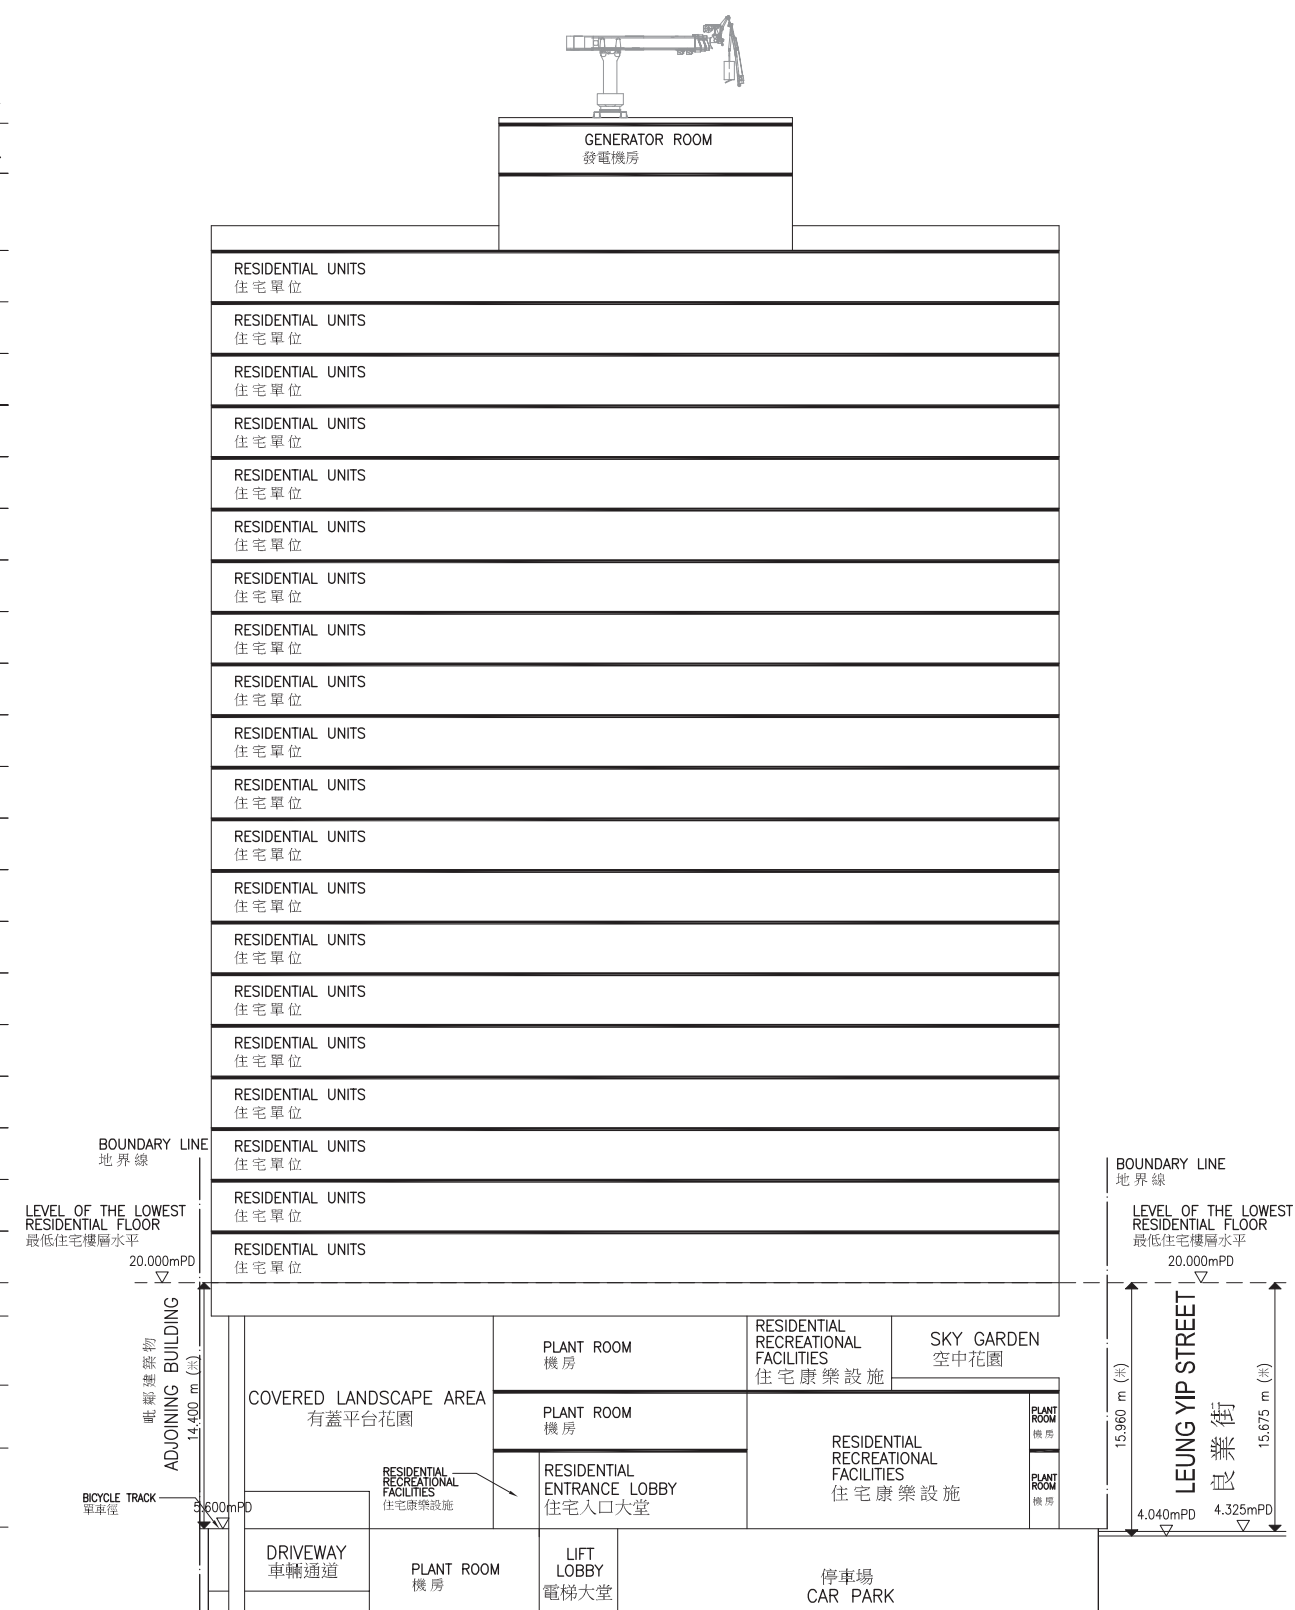

CROSS-SECTION PLAN B-B
橫截面圖 B-B

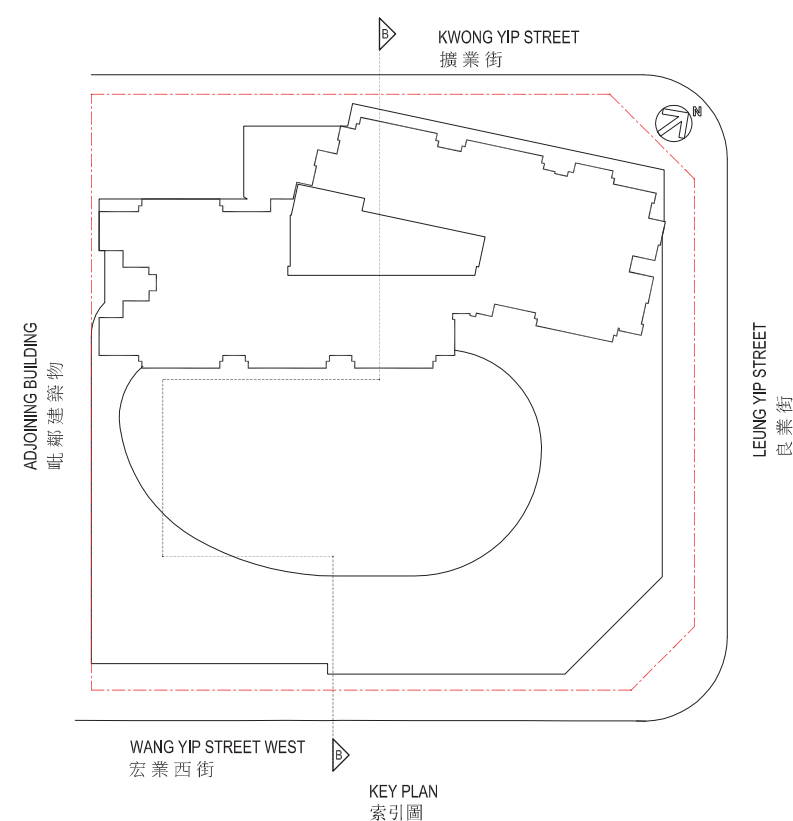

Legend:

---- Dotted line denotes the level of the lowest residential floor

RSMRC Refuse Storage and Material Recovery Chamber

Tx, RROM Transformer Room

1. The part of Kwong Yip Street adjacent to the building is 4.060 to 4.225 metres above the Hong Kong Principal Datum.
2. The part of driveway adjacent to the building is 0.475 to 4.300 metres above the Hong Kong Principal Datum.
3. The part of Wang Yip Street West adjacent to the building is 4.100 to 4.350 metres above the Hong Kong Principal Datum.

圖例:

---- 虛線代表建築物之最低住宅樓層水。

RSMRC 垃圾及物料回收房

Tx. RROM 電力變壓房

1. 毗連建築物的一段擴業街為香港主水平基準以上 4.060 至 4.225 米。
2. 毗連建築物的一段車輻通道為香港主水平基準以上 0.475 至 4.300 米。
3. 毗連建築物的一段宏業西街為香港主水平基準以上 4.100 至 4.350 米。

TOP ROOF 頂層天台

UPPER ROOF 上層天台

ROOF 天台

26/F 26樓

25/F 25樓

23/F 23樓

22/F 22樓

21/F 21樓

20/F 20樓

19/F 19樓

18/F 18樓

17/F 17樓

16/F 16樓

15 / E 15樓

12/E 12樓

11 / 5 11樓

10/5 10樓

0.15 0.18

2/5 0.4

1	2	
---	---	---	---	---	---	---	---	---	----	----	-----

TRANSFER PLATE 轉換層

0/5 地下

BASEMENT 地庫

