

11 FLOOR PLANS OF RESIDENTIAL PROPERTIES IN THE PHASE 期數的住宅物業的樓面平面圖

Legend of the terms and abbreviations used on floor plans

樓面平面圖中所使用之名詞及簡稱之圖例

ACOUSTIC DOOR (BAFFLE-TYPE)	= ^ACOUSTIC DOOR (BAFFLE-TYPE)	= 減音門(擋音式)
AT _ /F ONLY	= AT _ /F ONLY	= 只設於_樓
A/C PLATFORM	= AIR-CONDITIONING PLATFORM	= 冷氣機平台
A.D.	= AIR DUCT	= 通風槽
A.F.	= ARCHITECTURAL FEATURE	= 建築裝飾
A.F. ABOVE	= ARCHITECTURAL FEATURE ABOVE	= 建築裝飾置上
A.W.	= ^ACOUSTIC WINDOW (BAFFLE-TYPE)	= 減音窗戶(擋音式)
BAL.	= BALCONY	= 露台
BAL.*	= ^ACOUSTIC BALCONY (BAFFLE-TYPE)	= 減音露台(擋音式)
BAL. & U.P. ABOVE	= BALCONY AND UTILITY PLATFORM ABOVE	= 露台及工作平台置上
BATH	= BATHROOM	= 浴室
BR	= BEDROOM	= 睡房
BUILDING LINE ABOVE	= BUILDING LINE ABOVE	= 建築物線置上
CLEANSING BOOSTER PUMP ROOM	= CLEANSING BOOSTER PUMP ROOM	= 清潔水泵房
COMMON FLAT ROOF	= COMMON FLAT ROOF	= 公用平台
C.L.	= CAT LADDER	= 爬梯
DIN	= DINING ROOM	= 飯廳
DN	= DOWN	= 落
DOG HOUSE	= DOG HOUSE	= 喉管罩室
ELE.	= ELECTRICAL ROOM	= 電房
ELV.	= EXTRA-LOW VOLTAGE ROOM	= 特低壓電房

E.A.D.	= EXHAUST AIR DUCT	= 排氣管
ELV. DUCT	= EXTRA-LOW VOLTAGE DUCT	= 特低壓電槽
FIREMAN'S LOBBY	= FIREMAN'S LIFT LOBBY	= 消防員升降機大堂
FLUSHING BOOSTER PUMP ROOM	= FLUSHING BOOSTER PUMP ROOM	= 沖廁水泵房
FLUSHING WATER TANK	= FLUSHING WATER TANK	= 沖廁水水缸
FOYER	= FOYER	= 門廳
F.H.	= FIRE HYDRANT	= 消防龍頭
F.G.	= #FIXED GLAZING (WITH OR WITHOUT MAINTENANCE WINDOW)	= #固定玻璃窗戶(配有或不配有維修用窗)
H.R.	= HOSE REEL	= 消防喉轆
INACCESSIBLE FLAT ROOF	= INACCESSIBLE FLAT ROOF	= 無法進入的平台
KIT	= KITCHEN	= 廚房
LAV	= LAVATORY	= 洗手間
LIV	= LIVING ROOM	= 客廳
LIFT	= LIFT	= 升降機
LIFT LOBBY	= LIFT LOBBY	= 升降機大堂
LIFT SHAFT	= LIFT SHAFT	= 升降機槽
LIFT 'A'	= FIREMAN'S LIFT	= 消防員升降機
LIFT 'ACC'	= ACCESSIBLE LIFT	= 暢通易達升降機
MBR	= MASTER BEDROOM	= 主人睡房
M BATH	= MASTER BATHROOM	= 主人浴室
OPEN KIT	= OPEN KITCHEN	= 開放式廚房

11 FLOOR PLANS OF RESIDENTIAL PROPERTIES IN THE PHASE 期數的住宅物業的樓面平面圖

Legend of the terms and abbreviations used on floor plans

樓面平面圖中所使用之名詞及簡稱之圖例

POTABLE BOOSTER PUMP ROOM	= POTABLE BOOSTER PUMP ROOM	= 食水泵房
POTABLE WATER TANK	= POTABLE WATER TANK	= 食水水缸
PRIVATE FLAT ROOF	= PRIVATE FLAT ROOF	= 私人平台
PRIVATE ROOF	= PRIVATE ROOF	= 私人天台
P.D.	= PIPE DUCT	= 管道槽
ROOF OF STAIRHOOD	= ROOF OF STAIRHOOD	= 梯屋天台
R.C. CANOPY	= REINFORCED CONCRETE CANOPY	= 鋼筋混凝土簷篷
R.S.M.R.R.	= REFUSE STORAGE AND MATERIAL RECOVERY ROOM	= 垃圾及物料回收房
SINK	= SINK	= 洗滌槽
STORE	= STORE ROOM	= 儲物室

Remark:

- There may be architectural features and / or exposed pipes on external walls, flat roofs, private flat roof, private roof, common flat roofs, balcony, utility platform, air-conditioner platform of some floors.
- There may be ceiling bulkheads or suspended ceiling at living room, dining room, bedroom, corridor, bathroom, store, open kitchen and/or kitchen of some residential properties for the air-conditioning system and / or conduits and / or mechanical and electrical services.
- The internal ceiling height within some residential properties may vary due to structural, architectural and/or decoration design variations.
- The indications of fittings such as sinks, bathtubs, water closet and wash basins, etc. shown on the floor plans are indications of approximate locations only and not indications of their actual size, design or shapes.
- There are exposed pipes mounted at part of flat roof and roof of each tower in the Phase. Only part of the exposed pipes are covered by aluminium cladding.
- For some residential properties, the air-conditioner platform(s) outside the residential unit will be placed with outdoor air conditioner unit(s) belonging to its unit and/or other units. The placement of these air-conditioner unit(s) may have heat and/or sounds.
- Balconies and utility platforms are non-enclosed area.
- During the necessary maintenance of the external walls of towers arranged by the Manager of the Phase, the gondola and lifting platforms will be operating in the airspace outside windows of residential properties and above flat roof/roof of such tower.
- There are curtain walls and/or non-structural prefabricated external walls in some/all the residential properties. The saleable area of a residential property has included the area of curtain walls and/or non-structural prefabricated external walls and is measured from the exterior of such curtain walls and/or non-structural prefabricated external walls.
- # Fixed glazing (with or without maintenance window) as indicated in the floor plans of the Phase are provided for noise mitigation.
- ^Acoustic window (baffle type), ^Acoustic balcony (baffle type), ^Acoustic door (baffle type) as indicated in the floor plans of the Phase are provided for noise mitigation.

T.R.S.	= TEMPORARY REFUGE SPACE	= 臨時庇護處
TOWER *	= TOWER *	= 第*座
UP	= UP	= 上
UT	= UTILITY	= 工作間
U.P.	= UTILITY PLATFORM	= 工作平台
W.M.C.	= WATER METER CABINET	= 水錶櫃
	= AREA DESIGNATED AS COMMON AREAS IN DEED OF MUTUAL COVENANT PLAN	= 公契圖則訂明之公用地方
	= AREA DESIGNATED AS COMMON AREAS IN DEED OF MUTUAL COVENANT PLAN (FOR MAINTENANCE)	= 公契圖則訂明之公用地方 (維修用)
	= OUTDOOR UNIT OF AIR-CONDITIONER	= 冷氣機之室外機

備註：

- 部份樓層外牆、平台、私人平台、私人天台、公用平台、露台、工作平台及/或冷氣機平台設有建築裝飾及/或外露喉管。
- 部分住宅物業的客廳、飯廳、睡房、走廊、浴室、儲物室、開放式廚房及/或廚房的裝飾橫樑或假天花內裝置冷氣系統及/或喉管及/或其他機電設備。
- 部份住宅物業之天花高度將會因應結構、建築及/或裝修設計上的需要而有差異。
- 樓面平面圖所展示之裝置如洗滌盤、浴缸、坐廁及洗面盆等只供展示其大概位置而非展示其實際大小、設計或形狀。
- 期數內的每座大樓的平台及天台上裝設有外露喉管，只有部份外露喉管被鋁質飾板所覆蓋。
- 部份住宅單位外的冷氣機平台將會放置其單位及/或其他單位的一部或多部冷氣戶外機。該等冷氣機的位置可能發出熱力及/或聲音。
- 露台及工作平台為不可封閉的地方。
- 在期數管理人安排於大廈外牆之必要維修進行期間，吊船及升降平台將在該等大廈的住宅物業之窗戶及平台/天台上之空間運作。
- 部份/全部住宅物業有幕牆及/或非結構的預製外牆。住宅物業之實用面積之計算包括幕牆及/或非結構的預製外牆之面積，並由幕牆及/或非結構的預製外牆之外圍起計。
- #固定玻璃窗戶（配有或不配有維修用窗）已在期數的樓面平面圖中顯示之位置提供以緩解噪音。
- ^減音窗戶（擋音式）、^減音露台（擋音式）、^減音門（擋音式）已在期數的樓面平面圖中顯示之位置提供以緩解噪音。

11 FLOOR PLANS OF RESIDENTIAL PROPERTIES IN THE PHASE 期數的住宅物業的樓面平面圖

Tower 5 (5A) & Tower 5 (5B) | 1/F

第5座 (5A) 及第5座 (5B) | 1樓



Scale: 0 5M/米
比例: 1:500

11 FLOOR PLANS OF RESIDENTIAL PROPERTIES IN THE PHASE 期數的住宅物業的樓面平面圖

Tower 5 (5A) & Tower 5 (5B) | 1/F 第5座 (5A) 及第5座 (5B) | 1樓

Description 描述		The floor-to-floor height (refers to the height between the top surface of the structural slab of a floor and the top surface of the structural slab of its immediate upper floor) of each residential property (mm) 每個住宅物業的層與層之間的高度（指該樓層之石屎地台面與上一層石屎地台面之高度距離）（毫米）						The thickness of the floor slabs (excluding plaster) of each residential property (mm) 每個住宅物業的樓板（不包括灰泥）的厚度（毫米）					
Tower 座數	Unit 單位 Floor 樓層	A	B	C	D	E	F	A	B	C	D	E	F
Tower 5 (5A) 第5座 (5A)	1/F 1樓	3300, 3475, 3575, 3650	3300, 3450, 3475, 3575, 3650	3300, 3475, 3575, 3650	3300, 3450, 3475, 3575, 3650	3300, 3450, 3475, 3575, 3650	3300, 3475, 3575, 3650	150	150	150	150, 175	150	150
Tower 5 (5B) 第5座 (5B)		3300, 3475, 3575, 3650	3300, 3475, 3575, 3650	3300, 3450, 3475, 3575, 3650	3300, 3475, 3575, 3650	3300, 3475, 3575, 3650	3300, 3475, 3575, 3650	150, 175	150, 175	150	150	150	150

The internal areas of the residential properties on the upper floors will generally be slightly larger than those on the lower floors because of the reducing thickness of the structural walls on the upper floors.

The internal ceiling height within part of the residential properties may vary due to structural, architectural and/or decoration design variations.

Notes:

1. The dimensions in the floor plans are all structural dimensions in millimetre and rounded off to the nearest integer.
2. For details of the noise mitigation measures, please refer to the Relevant Information section in this sales brochure.
3. Please refer to page 32 to page 33 of this sales brochure for legend of the terms and abbreviations shown in the floor plan.
4. Residential floors of the Phase are from 1/F to 28/F. There are no 4/F, 13/F, 14/F, 24/F in each Tower.

因住宅物業的較高樓層的結構牆的厚度遞減，較高樓層的內部面積，一般比較低樓層的內部面積稍大。部份單位之天花高度將會因應結構、建築及/或裝修設計上的需要而有差異。

備註：

1. 樓面平面圖之尺規所列數字為以毫米標示之建築結構尺寸，並以四捨五入至整數。
2. 有關噪音緩解措施之詳情，請參閱本售樓說明書的有關資料章節。
3. 平面圖中顯示之名詞及簡稱之圖例請參閱本售樓說明書第32頁至第33頁。
4. 期數住宅樓層由1樓至28樓。每座不設4樓、13樓、14樓及24樓。

11 FLOOR PLANS OF RESIDENTIAL PROPERTIES IN THE PHASE 期數的住宅物業的樓面平面圖

Tower 5 (5A) & Tower 5 (5B) | 2/F-3/F, 5/F-12/F & 15/F-18/F
第5座 (5A) 及第5座 (5B) | 2樓至3樓、5樓至12樓及15樓至18樓



Scale: 0 5M/米
比例: 1:500

11 FLOOR PLANS OF RESIDENTIAL PROPERTIES IN THE PHASE 期數的住宅物業的樓面平面圖

Tower 5 (5A) & Tower 5 (5B) | 2/F-3/F, 5/F-12/F & 15/F-18/F 第5座 (5A) 及第5座 (5B) | 2樓至3樓、5樓至12樓及15樓至18樓

Description 描述		The floor-to-floor height (refers to the height between the top surface of the structural slab of a floor and the top surface of the structural slab of its immediate upper floor) of each residential property (mm) 每個住宅物業的層與層之間的高度（指該樓層之石屎地台面與上一層石屎地台面之高度距離）（毫米）						The thickness of the floor slabs (excluding plaster) of each residential property (mm) 每個住宅物業的樓板（不包括灰泥）的厚度（毫米）					
Tower 座數	Unit 單位 Floor 樓層	A	B	C	D	E	F	A	B	C	D	E	F
Tower 5 (5A) 第5座 (5A)	2/F-3/F, 5/F-12/F & 15/F-18/F 2樓至3樓、5樓至12樓及 15樓至18樓	3300	3300	3300	3300	3300	3300	150	150	150	150, 175	150	150
Tower 5 (5B) 第5座 (5B)		3300	3300	3300	3300	3300	3300	150, 175	150, 175	150	150	150	150

The internal areas of the residential properties on the upper floors will generally be slightly larger than those on the lower floors because of the reducing thickness of the structural walls on the upper floors.

The internal ceiling height within part of the residential properties may vary due to structural, architectural and/or decoration design variations.

Notes:

1. The dimensions in the floor plans are all structural dimensions in millimetre and rounded off to the nearest integer.
2. For details of the noise mitigation measures, please refer to the Relevant Information section in this sales brochure.
3. Please refer to page 32 to page 33 of this sales brochure for legend of the terms and abbreviations shown in the floor plan.
4. Residential floors of the Phase are from 1/F to 28/F. There are no 4/F, 13/F, 14/F, 24/F in each Tower.

因住宅物業的較高樓層的結構牆的厚度遞減，較高樓層的內部面積，一般比較低樓層的內部面積稍大。部份單位之天花高度將會因應結構、建築及/或裝修設計上的需要而有差異。

備註：

1. 樓面平面圖之尺規所列數字為以毫米標示之建築結構尺寸，並以四捨五入至整數。
2. 有關噪音緩解措施之詳情，請參閱本售樓說明書的有關資料章節。
3. 平面圖中顯示之名詞及簡稱之圖例請參閱本售樓說明書第32頁至第33頁。
4. 期數住宅樓層由1樓至28樓。每座不設4樓、13樓、14樓及24樓。

11 FLOOR PLANS OF RESIDENTIAL PROPERTIES IN THE PHASE 期數的住宅物業的樓面平面圖

Tower 5 (5A) & Tower 5 (5B) | 19/F-21/F
第5座 (5A) 及第5座 (5B) | 19樓至21樓



Scale: 0 5M/米
比例: 1:500

11 FLOOR PLANS OF RESIDENTIAL PROPERTIES IN THE PHASE 期數的住宅物業的樓面平面圖

Tower 5 (5A) & Tower 5 (5B) | 19/F-21/F 第5座 (5A) 及第5座 (5B) | 19樓至21樓

Description 描述		The floor-to-floor height (refers to the height between the top surface of the structural slab of a floor and the top surface of the structural slab of its immediate upper floor) of each residential property (mm) 每個住宅物業的層與層之間的高度（指該樓層之石屎地台面與上一層石屎地台面之高度距離）（毫米）						The thickness of the floor slabs (excluding plaster) of each residential property (mm) 每個住宅物業的樓板（不包括灰泥）的厚度（毫米）					
Tower 座數	Unit 單位 Floor 樓層	A	B	C	D	E	F	A	B	C	D	E	F
Tower 5 (5A) 第5座 (5A)	19/F-21/F 19樓至21樓	3300	3300	3300	3300	3300	3300	150	150	150	150, 175	150	150
Tower 5 (5B) 第5座 (5B)		3300	3300	3300	3300	3300	3300	150, 175	150, 175	150	150	150	150

The internal areas of the residential properties on the upper floors will generally be slightly larger than those on the lower floors because of the reducing thickness of the structural walls on the upper floors.

The internal ceiling height within part of the residential properties may vary due to structural, architectural and/or decoration design variations.

Notes:

1. The dimensions in the floor plans are all structural dimensions in millimetre and rounded off to the nearest integer.
2. For details of the noise mitigation measures, please refer to the Relevant Information section in this sales brochure.
3. Please refer to page 32 to page 33 of this sales brochure for legend of the terms and abbreviations shown in the floor plan.
4. Residential floors of the Phase are from 1/F to 28/F. There are no 4/F, 13/F, 14/F, 24/F in each Tower.


因住宅物業的較高樓層的結構牆的厚度遞減，較高樓層的內部面積，一般比較低樓層的內部面積稍大。部份單位之天花高度將會因應結構、建築及/或裝修設計上的需要而有差異。

備註：

1. 樓面平面圖之尺規所列數字為以毫米標示之建築結構尺寸，並以四捨五入至整數。
2. 有關噪音緩解措施之詳情，請參閱本售樓說明書的有關資料章節。
3. 平面圖中顯示之名詞及簡稱之圖例請參閱本售樓說明書第32頁至第33頁。
4. 期數住宅樓層由1樓至28樓。每座不設4樓、13樓、14樓及24樓。

11 FLOOR PLANS OF RESIDENTIAL PROPERTIES IN THE PHASE 期數的住宅物業的樓面平面圖

Tower 5 (5A) & Tower 5 (5B) | 22/F-23/F, 25/F-27/F
第5座 (5A) 及第5座 (5B) | 22樓至23樓、25樓至27樓

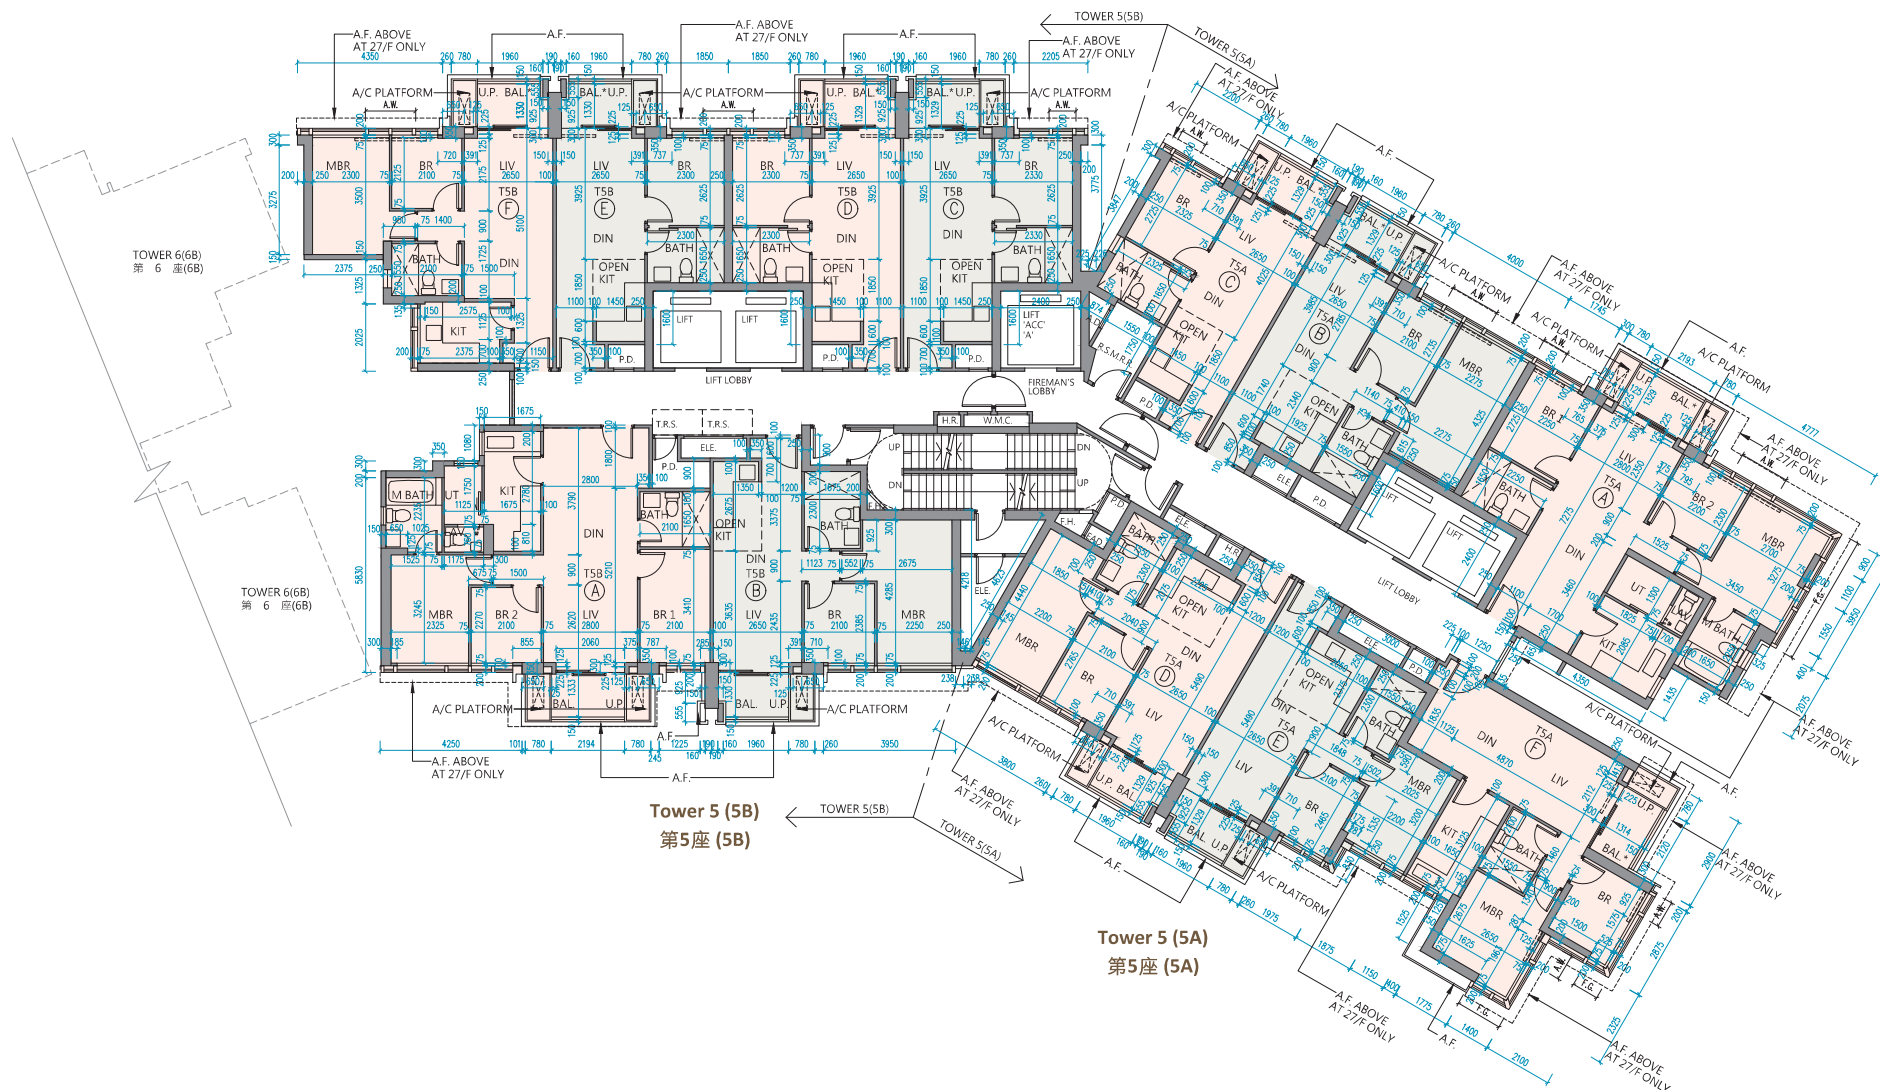

Scale: 0 5M/米
比例: 1:500

11 FLOOR PLANS OF RESIDENTIAL PROPERTIES IN THE PHASE 期數的住宅物業的樓面平面圖

Tower 5 (5A) & Tower 5 (5B) | 22/F-23/F, 25/F-27/F 第5座 (5A) 及第5座 (5B) | 22樓至23樓、25樓至27樓

Description 描述		The floor-to-floor height (refers to the height between the top surface of the structural slab of a floor and the top surface of the structural slab of its immediate upper floor) of each residential property (mm) 每個住宅物業的層與層之間的高度（指該樓層之石屎地台面與上一層石屎地台面之高度距離）（毫米）						The thickness of the floor slabs (excluding plaster) of each residential property (mm) 每個住宅物業的樓板（不包括灰泥）的厚度（毫米）					
Tower 座數	Unit 單位 Floor 樓層	A	B	C	D	E	F	A	B	C	D	E	F
Tower 5 (5A) 第5座 (5A)	22/F-23/F & 25/F 22樓至23樓及25樓	3300	3300	3300	3300	3300	3300	150	150	150	150, 175	150	150
	26/F 26樓	3500	3500	3500	3500	3500	3500	150	150	150	150, 175	150	150
	27/F 27樓	3150, 3425, 3500, 3575, 3775, 3850	3150, 3225, 3350, 3425, 3500, 3575, 3700, 3775, 3850	3500, 3850	3350, 3500	3500	3500	150	150	150	150, 175	150	150
Tower 5 (5B) 第5座 (5B)	22/F-23/F & 25/F 22樓至23樓及25樓	3300	3300	3300	3300	3300	3300	150, 175	150, 175	150	150	150	150
	26/F 26樓	3500	3500	3500	3500	3500	3500	150, 175	150, 175	150	150	150	150
	27/F 27樓	3150, 3300, 3425, 3500, 3575, 3850	3150, 3225, 3500, 3575, 3850	3500	3500	3500	3500	150, 175	150, 175	150	150	150	150

The internal areas of the residential properties on the upper floors will generally be slightly larger than those on the lower floors because of the reducing thickness of the structural walls on the upper floors.

The internal ceiling height within part of the residential properties may vary due to structural, architectural and/or decoration design variations.

Notes:

- The dimensions in the floor plans are all structural dimensions in millimetre and rounded off to the nearest integer.
- For details of the noise mitigation measures, please refer to the Relevant Information section in this sales brochure.
- Please refer to page 32 to page 33 of this sales brochure for legend of the terms and abbreviations shown in the floor plan.
- Residential floors of the Phase are from 1/F to 28/F. There are no 4/F, 13/F, 14/F, 24/F in each Tower.

因住宅物業的較高樓層的結構牆的厚度遞減，較高樓層的內部面積，一般比較低樓層的內部面積稍大。部份單位之天花高度將會因應結構、建築及/或裝修設計上的需要而有差異。

備註：

- 樓面平面圖之尺規所列數字為以毫米標示之建築結構尺寸，並以四捨五入至整數。
- 有關噪音緩解措施之詳情，請參閱本售樓說明書的有關資料章節。
- 平面圖中顯示之名詞及簡稱之圖例請參閱本售樓說明書第32頁至第33頁。
- 期數住宅樓層由1樓至28樓。每座不設4樓、13樓、14樓及24樓。

11 FLOOR PLANS OF RESIDENTIAL PROPERTIES IN THE PHASE 期數的住宅物業的樓面平面圖

Tower 5 (5A) & Tower 5 (5B) | 28/F
第5座 (5A) 及第5座 (5B) | 28樓



Scale: 0 5M/米
比例: 1:500

11 FLOOR PLANS OF RESIDENTIAL PROPERTIES IN THE PHASE 期數的住宅物業的樓面平面圖

Tower 5 (5A) & Tower 5 (5B) | 28/F 第5座 (5A) 及第5座 (5B) | 28樓

Description 描述		The floor-to-floor height (refers to the height between the top surface of the structural slab of a floor and the top surface of the structural slab of its immediate upper floor) of each residential property (mm) 每個住宅物業的層與層之間的高度（指該樓層之石屎地台面與上一層石屎地台面之高度距離）（毫米）						The thickness of the floor slabs (excluding plaster) of each residential property (mm) 每個住宅物業的樓板（不包括灰泥）的厚度（毫米）					
Tower 座數	Floor 樓層	A	B	C	D	E	F	A	B	C	D	E	F
Tower 5 (5A) 第5座 (5A)	28/F 28樓	3500, 3575, 3850, 3925, 4200		3500, 3575, 3850, 4200	3500, 3850, 3925, 4050, 4200	3500, 3850, 3925, 4050, 4200	3500, 3575, 3700, 3850	150, 200, 275		150, 175, 200	150, 175, 275	150, 175, 200	150, 175, 200
Tower 5 (5B) 第5座 (5B)		3500, 3575, 3850, 4050, 4200, 4250		3500, 3575, 3850, 4200	3500, 3575, 3850, 4200	3500, 3575, 3850, 4200	3500, 3575, 3850	150, 200, 275		150	150	150, 200	150, 200

The internal areas of the residential properties on the upper floors will generally be slightly larger than those on the lower floors because of the reducing thickness of the structural walls on the upper floors.

The internal ceiling height within part of the residential properties may vary due to structural, architectural and/or decoration design variations.

Notes:

1. The dimensions in the floor plans are all structural dimensions in millimetre and rounded off to the nearest integer.
2. For details of the noise mitigation measures, please refer to the Relevant Information section in this sales brochure.
3. Please refer to page 32 to page 33 of this sales brochure for legend of the terms and abbreviations shown in the floor plan.
4. Residential floors of the Phase are from 1/F to 28/F. There are no 4/F, 13/F, 14/F, 24/F in each Tower.

因住宅物業的較高樓層的結構牆的厚度遞減，較高樓層的內部面積，一般比較低樓層的內部面積稍大。部份單位之天花高度將會因應結構、建築及/或裝修設計上的需要而有差異。


備註：

1. 樓面平面圖之尺規所列數字為以毫米標示之建築結構尺寸，並以四捨五入至整數。
2. 有關噪音緩解措施之詳情，請參閱本售樓說明書的有關資料章節。
3. 平面圖中顯示之名詞及簡稱之圖例請參閱本售樓說明書第32頁至第33頁。
4. 期數住宅樓層由1樓至28樓。每座不設4樓、13樓、14樓及24樓。

11 FLOOR PLANS OF RESIDENTIAL PROPERTIES IN THE PHASE 期數的住宅物業的樓面平面圖

Tower 5 (5A) & Tower 5 (5B) | Roof

第5座 (5A) 及第5座 (5B) | 天台

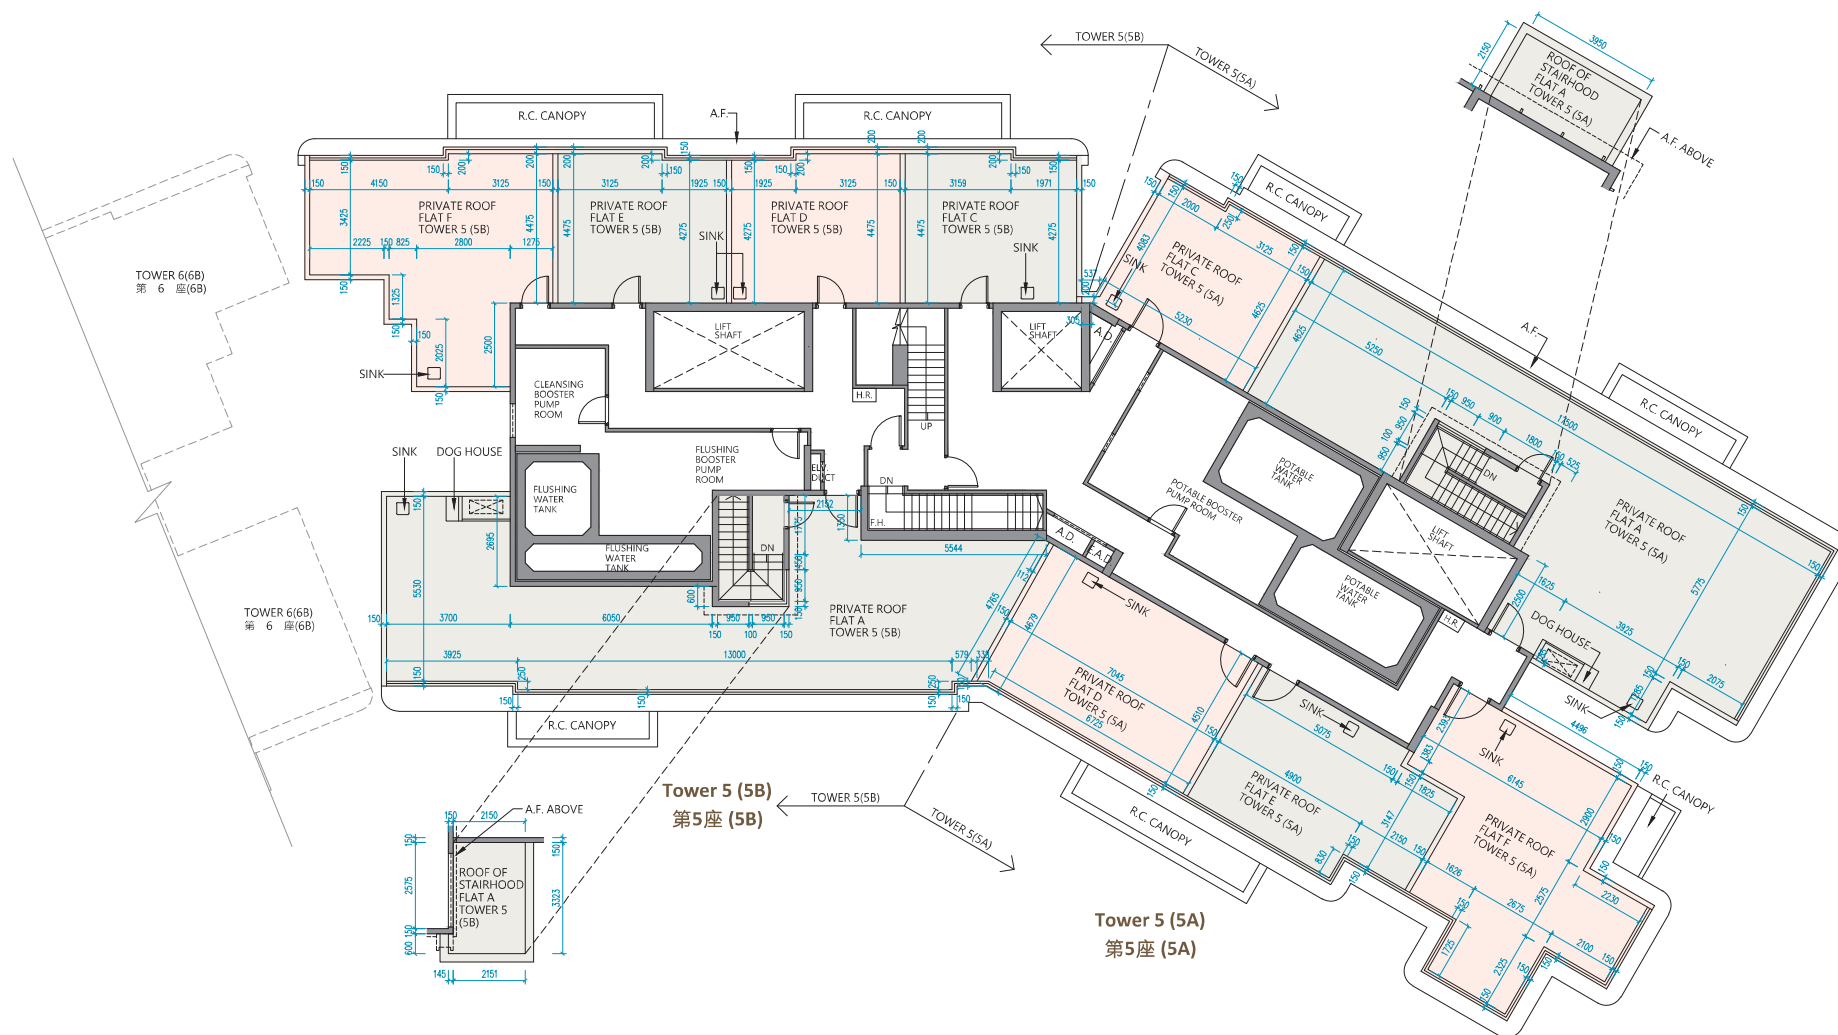

Scale: 0 5M/米
比例: 1:500

11 FLOOR PLANS OF RESIDENTIAL PROPERTIES IN THE PHASE 期數的住宅物業的樓面平面圖

Tower 5 (5A) & Tower 5 (5B) | Roof 第5座 (5A) 及第5座 (5B) | 天台

Description 描述		The floor-to-floor height (refers to the height between the top surface of the structural slab of a floor and the top surface of the structural slab of its immediate upper floor) of each residential property (mm) 每個住宅物業的層與層之間的高度（指該樓層之石屎地台面與上一層石屎地台面之高度距離）（毫米）						The thickness of the floor slabs (excluding plaster) of each residential property (mm) 每個住宅物業的樓板（不包括灰泥）的厚度（毫米）					
Tower 座數	Unit 單位 Floor 樓層	A	B	C	D	E	F	A	B	C	D	E	F
Tower 5 (5A) 第5座 (5A)	Roof 天台	Not applicable 不適用		Not applicable 不適用				Not applicable 不適用		Not applicable 不適用			
Tower 5 (5B) 第5座 (5B)													

The internal areas of the residential properties on the upper floors will generally be slightly larger than those on the lower floors because of the reducing thickness of the structural walls on the upper floors.

The internal ceiling height within part of the residential properties may vary due to structural, architectural and/or decoration design variations.

Notes:

1. The dimensions in the floor plans are all structural dimensions in millimetre and rounded off to the nearest integer.
2. For details of the noise mitigation measures, please refer to the Relevant Information section in this sales brochure.
3. Please refer to page 32 to page 33 of this sales brochure for legend of the terms and abbreviations shown in the floor plan.
4. Residential floors of the Phase are from 1/F to 28/F. There are no 4/F, 13/F, 14/F, 24/F in each Tower.


因住宅物業的較高樓層的結構牆的厚度遞減，較高樓層的內部面積，一般比較低樓層的內部面積稍大。部份單位之天花高度將會因應結構、建築及/或裝修設計上的需要而有差異。

備註：

1. 樓面平面圖之尺規所列數字為以毫米標示之建築結構尺寸，並以四捨五入至整數。
2. 有關噪音緩解措施之詳情，請參閱本售樓說明書的有關資料章節。
3. 平面圖中顯示之名詞及簡稱之圖例請參閱本售樓說明書第32頁至第33頁。
4. 期數住宅樓層由1樓至28樓。每座不設4樓、13樓、14樓及24樓。

11 FLOOR PLANS OF RESIDENTIAL PROPERTIES IN THE PHASE 期數的住宅物業的樓面平面圖

Tower 6 (6A) & Tower 6 (6B) | 1/F
第6座 (6A) 及第6座 (6B) | 1樓

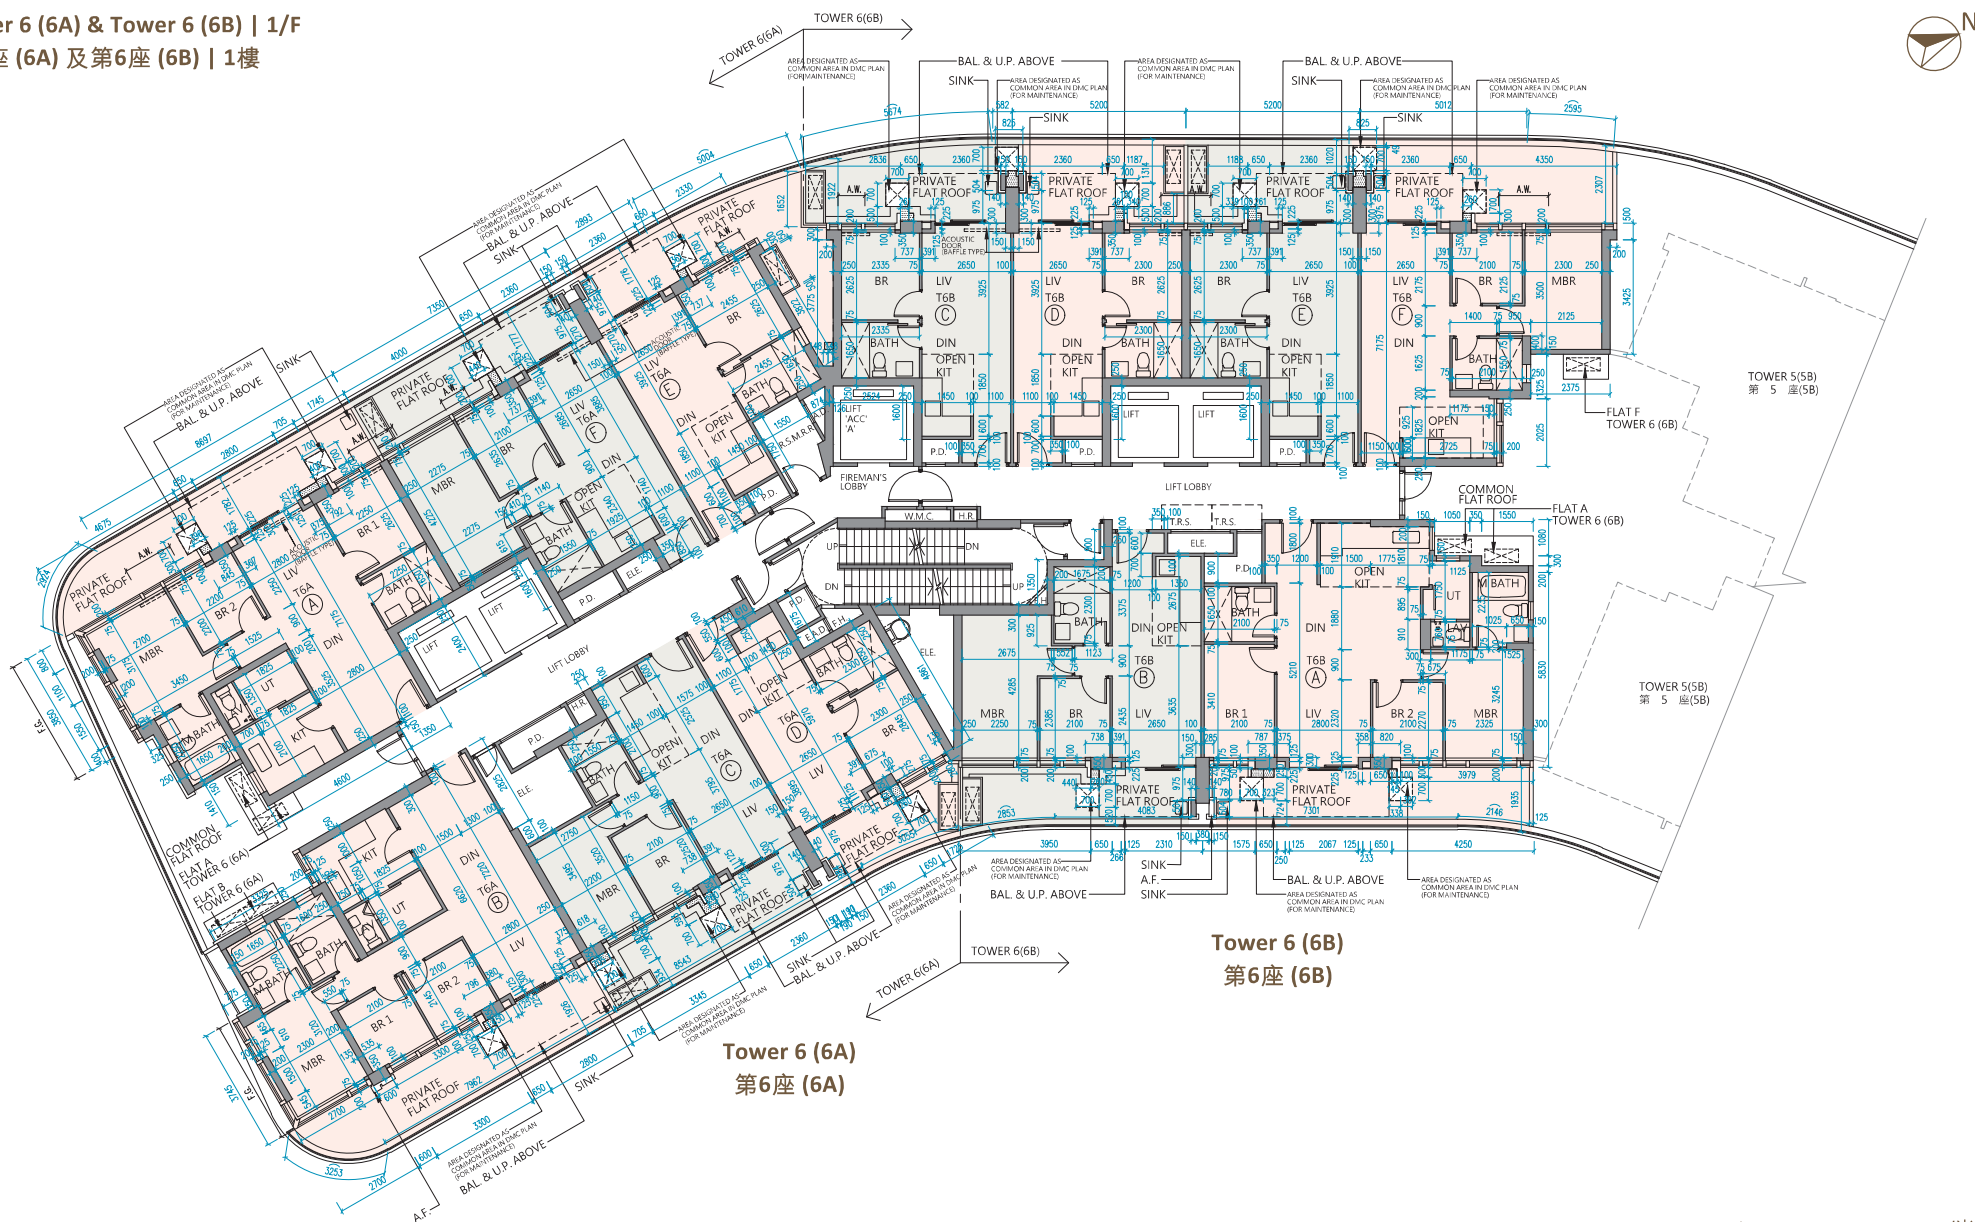

Tower 6 (6B)
第6座 (6B)

Tower 6 (6A)
第6座 (6A)

Scale: 0 5M/米
比例: 1:500

11 FLOOR PLANS OF RESIDENTIAL PROPERTIES IN THE PHASE 期數的住宅物業的樓面平面圖

Tower 6 (6A) & Tower 6 (6B) | 1/F 第6座 (6A) 及第6座 (6B) | 1樓

Description 描述		The floor-to-floor height (refers to the height between the top surface of the structural slab of a floor and the top surface of the structural slab of its immediate upper floor) of each residential property (mm) 每個住宅物業的層與層之間的高度（指該樓層之石屎地台面與上一層石屎地台面之高度距離）（毫米）						The thickness of the floor slabs (excluding plaster) of each residential property (mm) 每個住宅物業的樓板（不包括灰泥）的厚度（毫米）					
Tower 座數	Unit 單位 Floor 樓層	A	B	C	D	E	F	A	B	C	D	E	F
Tower 6 (6A) 第6座 (6A)	1/F 1樓	3300, 3475, 3575, 3650	3300, 3475, 3575, 3650	3300, 3450, 3475, 3575, 3650	3300, 3475, 3575, 3650	3300, 3475, 3575, 3650	3300, 3475, 3575, 3650	150	150, 175	150, 175	150	150	150
Tower 6 (6B) 第6座 (6B)		3300, 3475, 3575, 3650	3300, 3475, 3575, 3650	3300, 3475, 3575, 3650	3300, 3475, 3575, 3650	3300, 3475, 3575, 3650	3300, 3475, 3575, 3650	150, 175	150, 175	150	150	150	150

The internal areas of the residential properties on the upper floors will generally be slightly larger than those on the lower floors because of the reducing thickness of the structural walls on the upper floors.

The internal ceiling height within part of the residential properties may vary due to structural, architectural and/or decoration design variations.

Notes:

1. The dimensions in the floor plans are all structural dimensions in millimetre and rounded off to the nearest integer.
2. For details of the noise mitigation measures, please refer to the Relevant Information section in this sales brochure.
3. Please refer to page 32 to page 33 of this sales brochure for legend of the terms and abbreviations shown in the floor plan.
4. Residential floors of the Phase are from 1/F to 28/F. There are no 4/F, 13/F, 14/F, 24/F in each Tower.


因住宅物業的較高樓層的結構牆的厚度遞減，較高樓層的內部面積，一般比較低樓層的內部面積稍大。部份單位之天花高度將會因應結構、建築及/或裝修設計上的需要而有差異。

備註：

1. 樓面平面圖之尺規所列數字為以毫米標示之建築結構尺寸，並以四捨五入至整數。
2. 有關噪音緩解措施之詳情，請參閱本售樓說明書的有關資料章節。
3. 平面圖中顯示之名詞及簡稱之圖例請參閱本售樓說明書第32頁至第33頁。
4. 期數住宅樓層由1樓至28樓。每座不設4樓、13樓、14樓及24樓。

11 FLOOR PLANS OF RESIDENTIAL PROPERTIES IN THE PHASE 期數的住宅物業的樓面平面圖

Tower 6 (6A) & Tower 6 (6B) | 2/F-3/F, 5/F-12/F & 15/F-18/F
第6座 (6A) 及第6座 (6B) | 2樓至3樓、5樓至12樓及15樓至18樓

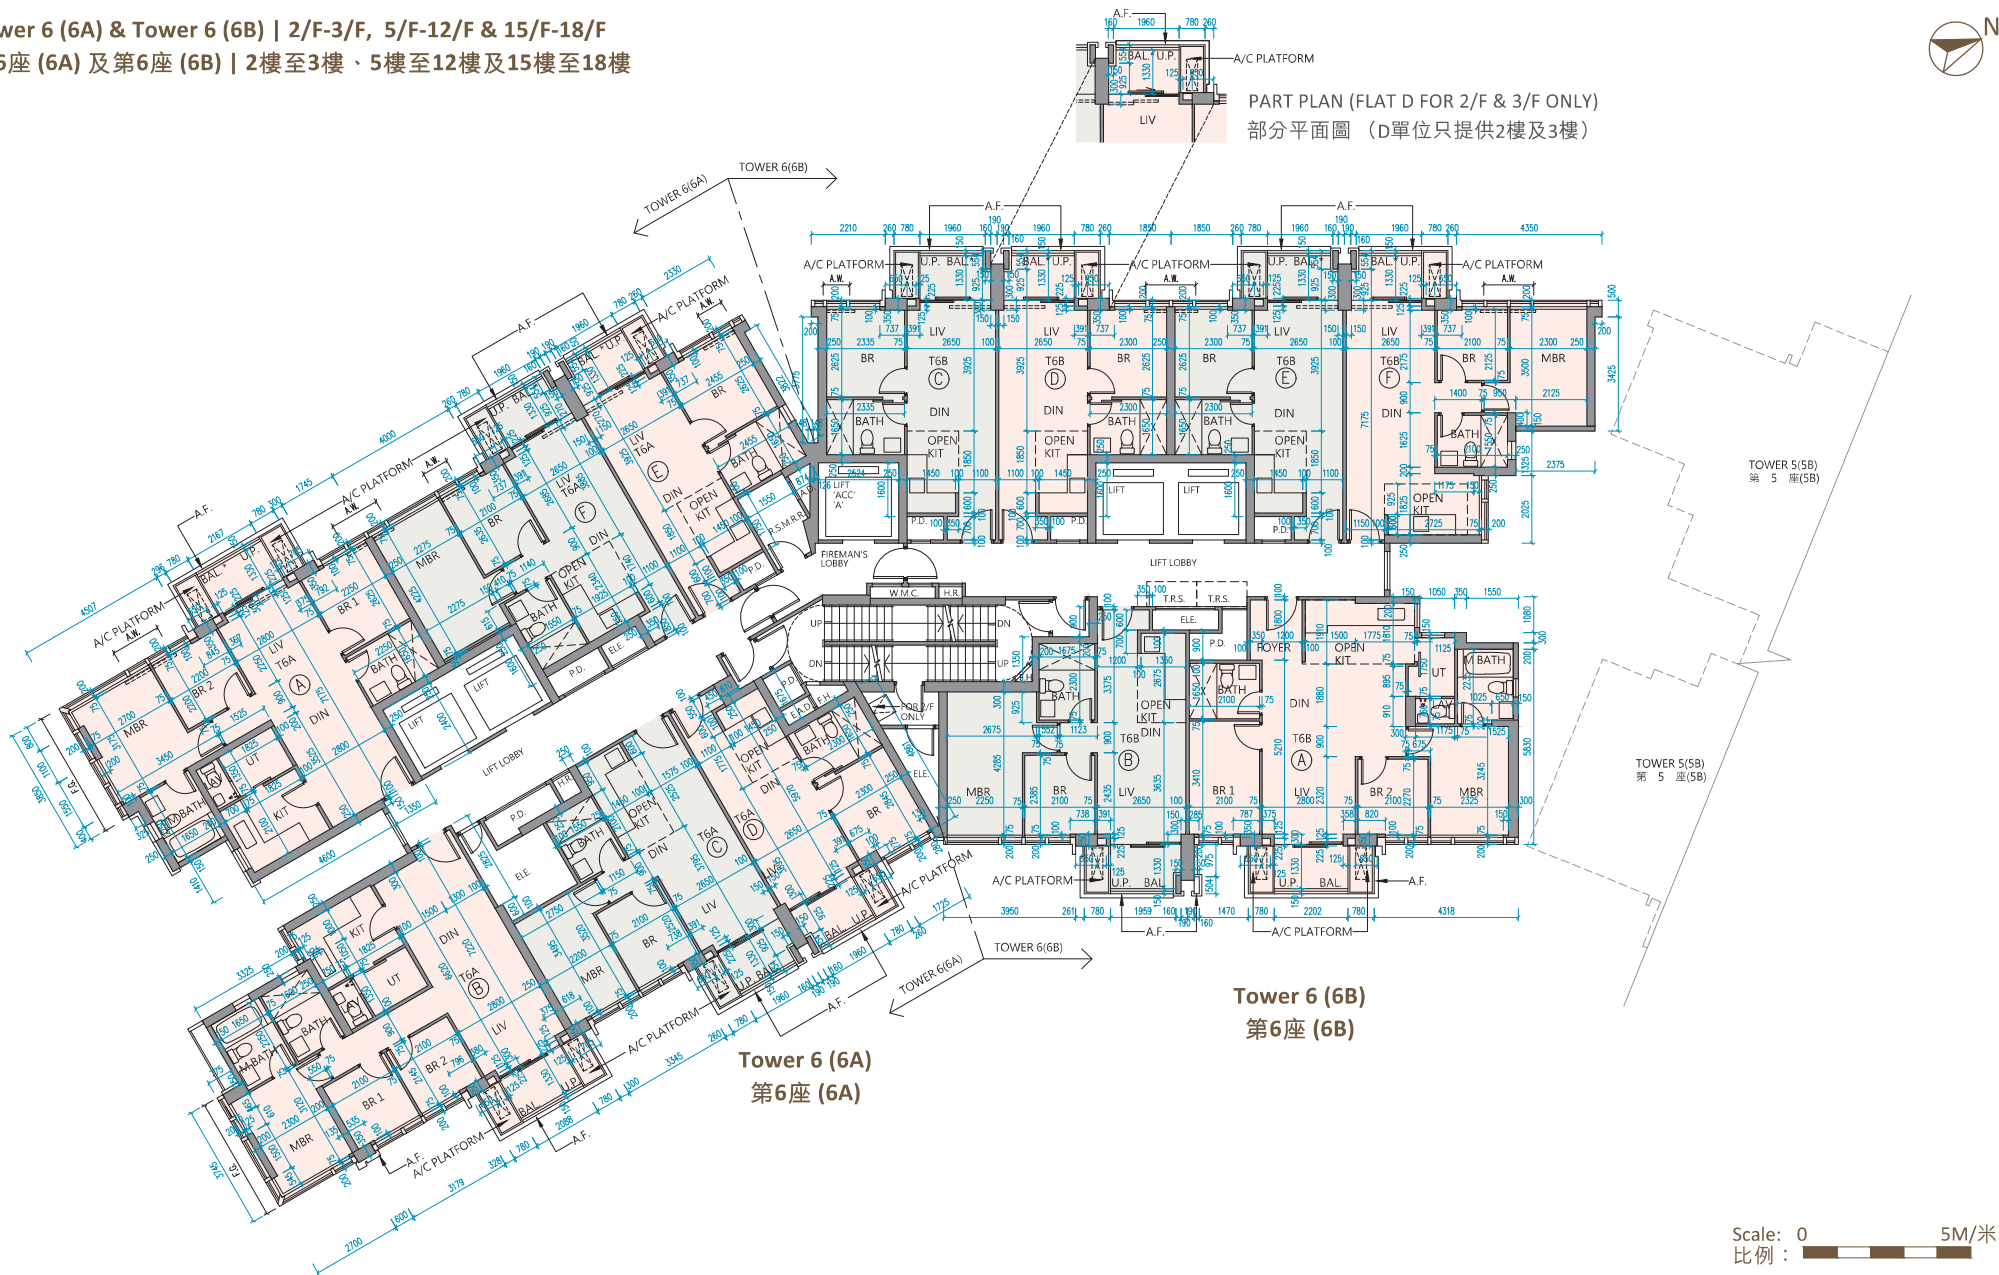

11 FLOOR PLANS OF RESIDENTIAL PROPERTIES IN THE PHASE 期數的住宅物業的樓面平面圖

Tower 6 (6A) & Tower 6 (6B) | 2/F-3/F, 5/F-12/F & 15/F-18/F 第6座 (6A) 及第6座 (6B) | 2樓至3樓、5樓至12樓及15樓至18樓

Description 描述		The floor-to-floor height (refers to the height between the top surface of the structural slab of a floor and the top surface of the structural slab of its immediate upper floor) of each residential property (mm) 每個住宅物業的層與層之間的高度（指該樓層之石屎地台面與上一層石屎地台面之高度距離）（毫米）						The thickness of the floor slabs (excluding plaster) of each residential property (mm) 每個住宅物業的樓板（不包括灰泥）的厚度（毫米）					
Tower 座數	Unit 單位 Floor 樓層	A	B	C	D	E	F	A	B	C	D	E	F
Tower 6 (6A) 第6座 (6A)	2/F-3/F, 5/F-12/F & 15/F-18/F 2樓至3樓、5樓至12樓及 15樓至18樓	3300	3300	3300	3300	3300	3300	150	150, 175	150, 175	150	150	150
Tower 6 (6B) 第6座 (6B)		3300	3300	3300	3300	3300	3300	150, 175	150, 175	150	150	150	150

The internal areas of the residential properties on the upper floors will generally be slightly larger than those on the lower floors because of the reducing thickness of the structural walls on the upper floors.

The internal ceiling height within part of the residential properties may vary due to structural, architectural and/or decoration design variations.

Notes:

1. The dimensions in the floor plans are all structural dimensions in millimetre and rounded off to the nearest integer.
2. For details of the noise mitigation measures, please refer to the Relevant Information section in this sales brochure.
3. Please refer to page 32 to page 33 of this sales brochure for legend of the terms and abbreviations shown in the floor plan.
4. Residential floors of the Phase are from 1/F to 28/F. There are no 4/F, 13/F, 14/F, 24/F in each Tower.

因住宅物業的較高樓層的結構牆的厚度遞減，較高樓層的內部面積，一般比較低樓層的內部面積稍大。部份單位之天花高度將會因應結構、建築及/或裝修設計上的需要而有差異。

備註：

1. 樓面平面圖之尺規所列數字為以毫米標示之建築結構尺寸，並以四捨五入至整數。
2. 有關噪音緩解措施之詳情，請參閱本售樓說明書的有關資料章節。
3. 平面圖中顯示之名詞及簡稱之圖例請參閱本售樓說明書第32頁至第33頁。
4. 期數住宅樓層由1樓至28樓。每座不設4樓、13樓、14樓及24樓。

11 FLOOR PLANS OF RESIDENTIAL PROPERTIES IN THE PHASE 期數的住宅物業的樓面平面圖

Tower 6 (6A) & Tower 6 (6B) | 19/F-21/F
第6座 (6A) 及第6座 (6B) | 19樓至21樓



Tower 6 (6B)
第6座 (6B)

Tower 6 (6A)
第6座 (6A)

Scale: 0 5M/米
比例: 1:500

11 FLOOR PLANS OF RESIDENTIAL PROPERTIES IN THE PHASE 期數的住宅物業的樓面平面圖

Tower 6 (6A) & Tower 6 (6B) | 19/F-21/F 第6座 (6A) 及第6座 (6B) | 19樓至21樓

Description 描述		The floor-to-floor height (refers to the height between the top surface of the structural slab of a floor and the top surface of the structural slab of its immediate upper floor) of each residential property (mm) 每個住宅物業的層與層之間的高度（指該樓層之石屎地台面與上一層石屎地台面之高度距離）（毫米）						The thickness of the floor slabs (excluding plaster) of each residential property (mm) 每個住宅物業的樓板（不包括灰泥）的厚度（毫米）					
Tower 座數	Unit 單位 Floor 樓層	A	B	C	D	E	F	A	B	C	D	E	F
Tower 6 (6A) 第6座 (6A)	19/F-21/F 19樓至21樓	3300	3300	3300	3300	3300	3300	150	150, 175	150, 175	150	150	150
Tower 6 (6B) 第6座 (6B)		3300	3300	3300	3300	3300	3300	150, 175	150, 175	150	150	150	150

The internal areas of the residential properties on the upper floors will generally be slightly larger than those on the lower floors because of the reducing thickness of the structural walls on the upper floors.

The internal ceiling height within part of the residential properties may vary due to structural, architectural and/or decoration design variations.

Notes:

1. The dimensions in the floor plans are all structural dimensions in millimetre and rounded off to the nearest integer.
2. For details of the noise mitigation measures, please refer to the Relevant Information section in this sales brochure.
3. Please refer to page 32 to page 33 of this sales brochure for legend of the terms and abbreviations shown in the floor plan.
4. Residential floors of the Phase are from 1/F to 28/F. There are no 4/F, 13/F, 14/F, 24/F in each Tower.

因住宅物業的較高樓層的結構牆的厚度遞減，較高樓層的內部面積，一般比較低樓層的內部面積稍大。部份單位之天花高度將會因應結構、建築及/或裝修設計上的需要而有差異。

備註：

1. 樓面平面圖之尺規所列數字為以毫米標示之建築結構尺寸，並以四捨五入至整數。
2. 有關噪音緩解措施之詳情，請參閱本售樓說明書的有關資料章節。
3. 平面圖中顯示之名詞及簡稱之圖例請參閱本售樓說明書第32頁至第33頁。
4. 期數住宅樓層由1樓至28樓。每座不設4樓、13樓、14樓及24樓。

11 FLOOR PLANS OF RESIDENTIAL PROPERTIES IN THE PHASE 期數的住宅物業的樓面平面圖

Tower 6 (6A) & Tower 6 (6B) | 22/F-23/F, 25/F-27/F
第6座 (6A) 及第6座 (6B) | 22樓至23樓、25樓至27樓



Scale: 0 5M/米
比例: 1:500

11 FLOOR PLANS OF RESIDENTIAL PROPERTIES IN THE PHASE 期數的住宅物業的樓面平面圖

Tower 6 (6A) & Tower 6 (6B) | 22/F-23/F, 25/F-27/F 第6座 (6A) 及第6座 (6B) | 22樓至23樓、25樓至27樓

Description 描述		The floor-to-floor height (refers to the height between the top surface of the structural slab of a floor and the top surface of the structural slab of its immediate upper floor) of each residential property (mm) 每個住宅物業的層與層之間的高度（指該樓層之石屎地台面與上一層石屎地台面之高度距離）（毫米）						The thickness of the floor slabs (excluding plaster) of each residential property (mm) 每個住宅物業的樓板（不包括灰泥）的厚度（毫米）					
Tower 座數	Unit 單位 Floor 樓層	A	B	C	D	E	F	A	B	C	D	E	F
Tower 6 (6A) 第6座 (6A)	22/F-23/F & 25/F 22樓至23樓及25樓	3300	3300	3300	3300	3300	3300	150	150, 175	150, 175	150	150	150
	26/F 26樓	3500	3500	3500	3500	3500	3500	150	150, 175	150, 175	150	150	150
	27/F 27樓	3150, 3425, 3500, 3575, 3775, 3850	3150, 3500	3150, 3225, 3500	3500	3500	3150, 3225, 3350, 3425, 3500, 3700, 3775, 3850	150	150, 175	150	150	150	150
Tower 6 (6B) 第6座 (6B)	22/F-23/F & 25/F 22樓至23樓及25樓	3300	3300	3300	3300	3300	3300	150, 175	150, 175	150	150	150	150
	26/F 26樓	3500	3500	3500	3500	3500	3500	150, 175	150, 175	150	150	150	150
	27/F 27樓	3150, 3300, 3500, 3575, 3775, 3850	3150, 3225, 3500, 3850	3500	3500	3500	3500	150, 175	150, 175	150	150	150	150

The internal areas of the residential properties on the upper floors will generally be slightly larger than those on the lower floors because of the reducing thickness of the structural walls on the upper floors.

The internal ceiling height within part of the residential properties may vary due to structural, architectural and/or decoration design variations.

Notes:

- The dimensions in the floor plans are all structural dimensions in millimetre and rounded off to the nearest integer.
- For details of the noise mitigation measures, please refer to the Relevant Information section in this sales brochure.
- Please refer to page 32 to page 33 of this sales brochure for legend of the terms and abbreviations shown in the floor plan.
- Residential floors of the Phase are from 1/F to 28/F. There are no 4/F, 13/F, 14/F, 24/F in each Tower.

因住宅物業的較高樓層的結構牆的厚度遞減，較高樓層的內部面積，一般比較低樓層的內部面積稍大。部份單位之天花高度將會因應結構、建築及/或裝修設計上的需要而有差異。

備註：

- 樓面平面圖之尺規所列數字為以毫米標示之建築結構尺寸，並以四捨五入至整數。
- 有關噪音緩解措施之詳情，請參閱本售樓說明書的有關資料章節。
- 平面圖中顯示之名稱及簡稱之圖例請參閱本售樓說明書第32頁至第33頁。
- 期數住宅樓層由1樓至28樓。每座不設4樓、13樓、14樓及24樓。

11

第6座 (6A) 及第6座 (6B) | 28樓



Tower 6 (6A)
第6座 (6A)

Scale: 0 5M/米
比例： 

11 FLOOR PLANS OF RESIDENTIAL PROPERTIES IN THE PHASE 期數的住宅物業的樓面平面圖

Tower 6 (6A) & Tower 6 (6B) | 28/F

第6座 (6A) 及第6座 (6B) | 28樓

Description 描述		The floor-to-floor height (refers to the height between the top surface of the structural slab of a floor and the top surface of the structural slab of its immediate upper floor) of each residential property (mm) 每個住宅物業的層與層之間的高度（指該樓層之石屎地台面與上一層石屎地台面之高度距離）（毫米）						The thickness of the floor slabs (excluding plaster) of each residential property (mm) 每個住宅物業的樓板（不包括灰泥）的厚度（毫米）					
Tower 座數	Unit 單位 Floor 樓層	A	B	C	D	E	F	A	B	C	D	E	F
Tower 6 (6A) 第6座 (6A)	28/F 28樓	3500, 3575, 3850, 3925, 4200	3500, 3575, 3850	3500, 3850, 3925, 4050, 4200	3500, 3575, 3850, 4200	3500, 3575, 3850, 4200		150, 175, 275	150, 175	150	150	150	
Tower 6 (6B) 第6座 (6B)		3500, 3575, 3850, 4050, 4200, 4250		3500, 3575, 3850, 4200	3500, 3575, 3850, 4200	3500, 3575, 3850, 4200	3500, 3575, 3850	150, 175, 200, 275		150	150	150, 200	150, 200

The internal areas of the residential properties on the upper floors will generally be slightly larger than those on the lower floors because of the reducing thickness of the structural walls on the upper floors.

The internal ceiling height within part of the residential properties may vary due to structural, architectural and/or decoration design variations.

Notes:

1. The dimensions in the floor plans are all structural dimensions in millimetre and rounded off to the nearest integer.
2. For details of the noise mitigation measures, please refer to the Relevant Information section in this sales brochure.
3. Please refer to page 32 to page 33 of this sales brochure for legend of the terms and abbreviations shown in the floor plan.
4. Residential floors of the Phase are from 1/F to 28/F. There are no 4/F, 13/F, 14/F, 24/F in each Tower.


因住宅物業的較高樓層的結構牆的厚度遞減，較高樓層的內部面積，一般比較低樓層的內部面積稍大。部份單位之天花高度將會因應結構、建築及/或裝修設計上的需要而有差異。

備註：

1. 樓面平面圖之尺規所列數字為以毫米標示之建築結構尺寸，並以四捨五入至整數。
2. 有關噪音緩解措施之詳情，請參閱本售樓說明書的有關資料章節。
3. 平面圖中顯示之名詞及簡稱之圖例請參閱本售樓說明書第32頁至第33頁。
4. 期數住宅樓層由1樓至28樓。每座不設4樓、13樓、14樓及24樓。

11 FLOOR PLANS OF RESIDENTIAL PROPERTIES IN THE PHASE 期數的住宅物業的樓面平面圖

Tower 6 (6A) & Tower 6 (6B) | Roof
第6座 (6A) 及第6座 (6B) | 天台

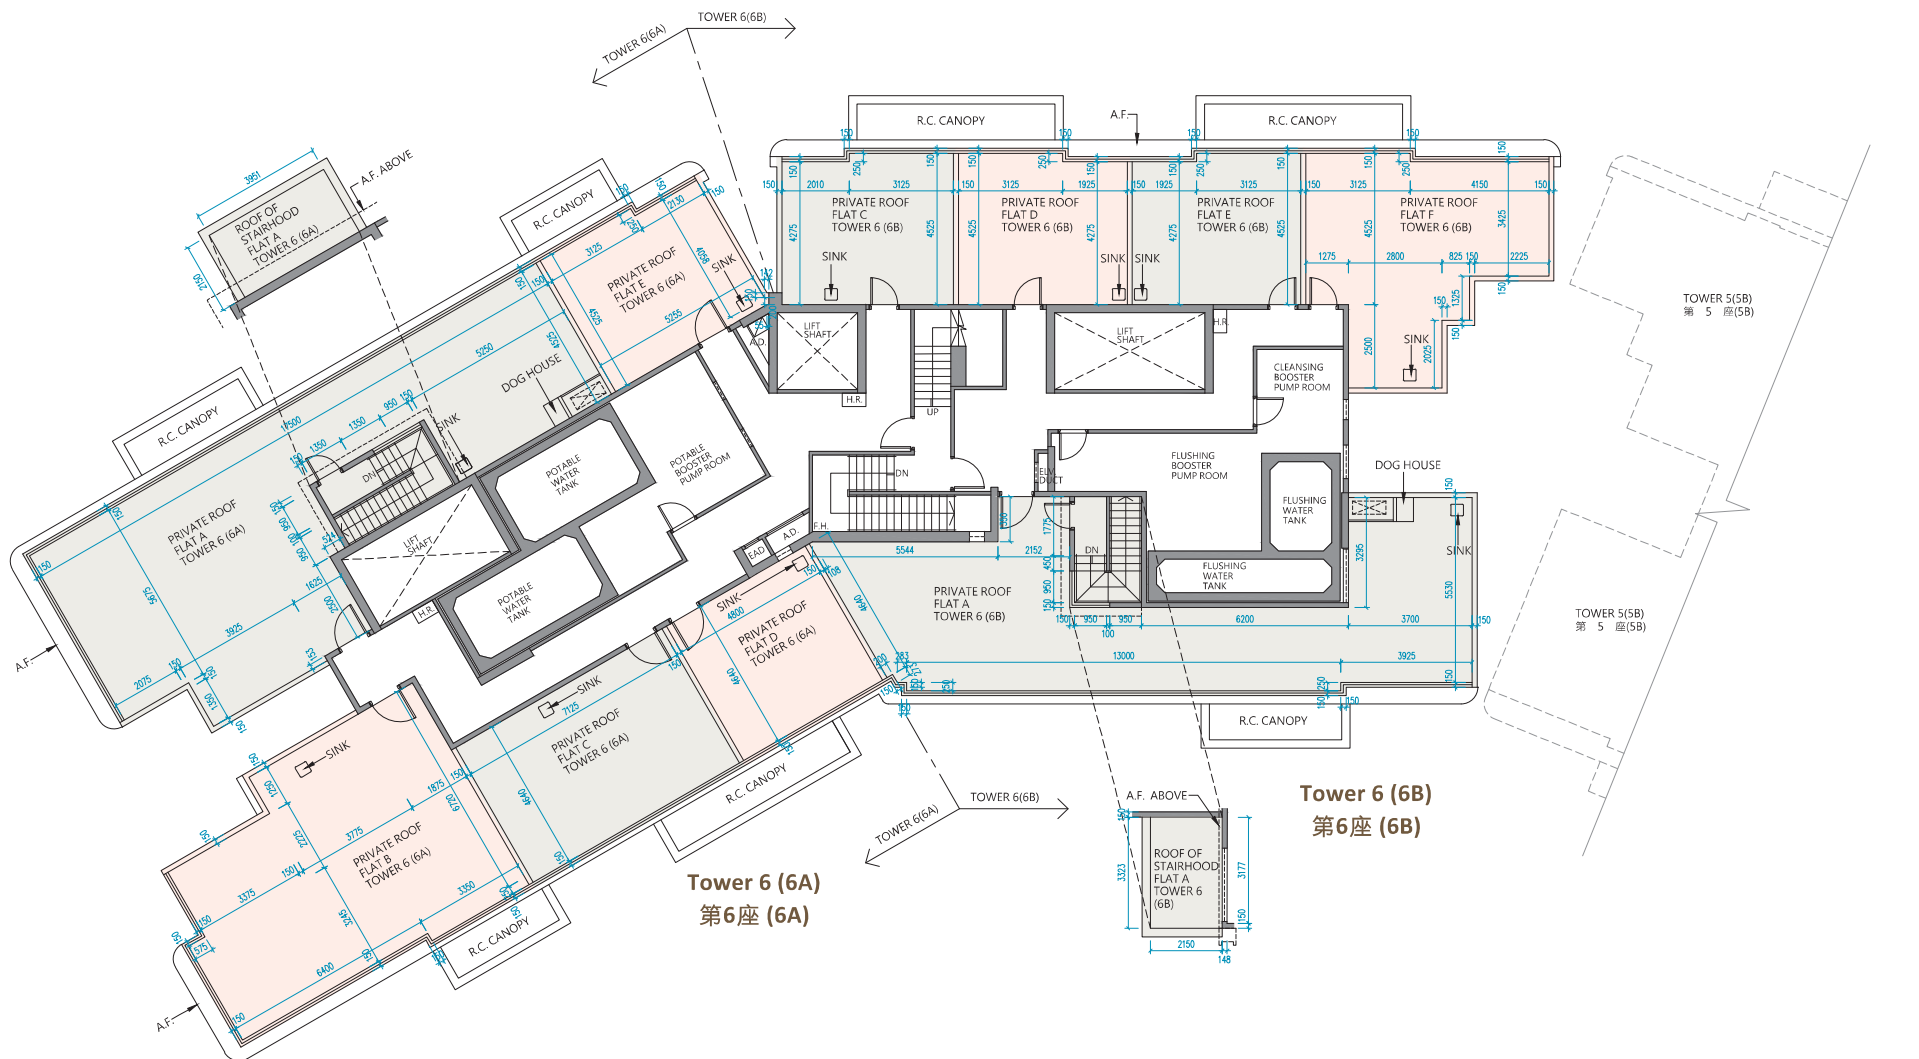

Scale: 0 5M/米
比例: 0 5M/米

11 FLOOR PLANS OF RESIDENTIAL PROPERTIES IN THE PHASE 期數的住宅物業的樓面平面圖

Tower 6 (6A) & Tower 6 (6B) | Roof 第6座 (6A) 及第6座 (6B) | 天台

Description 描述		The floor-to-floor height (refers to the height between the top surface of the structural slab of a floor and the top surface of the structural slab of its immediate upper floor) of each residential property (mm) 每個住宅物業的層與層之間的高度（指該樓層之石屎地台面與上一層石屎地台面之高度距離）（毫米）						The thickness of the floor slabs (excluding plaster) of each residential property (mm) 每個住宅物業的樓板（不包括灰泥）的厚度（毫米）					
Tower 座數	Unit 單位 Floor 樓層	A	B	C	D	E	F	A	B	C	D	E	F
Tower 6 (6A) 第6座 (6A)	Roof 天台	Not applicable 不適用						Not applicable 不適用					
Tower 6 (6B) 第6座 (6B)		Not applicable 不適用		Not applicable 不適用				Not applicable 不適用		Not applicable 不適用			

The internal areas of the residential properties on the upper floors will generally be slightly larger than those on the lower floors because of the reducing thickness of the structural walls on the upper floors.

The internal ceiling height within part of the residential properties may vary due to structural, architectural and/or decoration design variations.

Notes:

1. The dimensions in the floor plans are all structural dimensions in millimetre and rounded off to the nearest integer.
2. For details of the noise mitigation measures, please refer to the Relevant Information section in this sales brochure.
3. Please refer to page 32 to page 33 of this sales brochure for legend of the terms and abbreviations shown in the floor plan.
4. Residential floors of the Phase are from 1/F to 28/F. There are no 4/F, 13/F, 14/F, 24/F in each Tower.

因住宅物業的較高樓層的結構牆的厚度遞減，較高樓層的內部面積，一般比較低樓層的內部面積稍大。部份單位之天花高度將會因應結構、建築及/或裝修設計上的需要而有差異。

備註：

1. 樓面平面圖之尺規所列數字為以毫米標示之建築結構尺寸，並以四捨五入至整數。
2. 有關噪音緩解措施之詳情，請參閱本售樓說明書的有關資料章節。
3. 平面圖中顯示之名詞及簡稱之圖例請參閱本售樓說明書第32頁至第33頁。
4. 期數住宅樓層由1樓至28樓。每座不設4樓、13樓、14樓及24樓。